


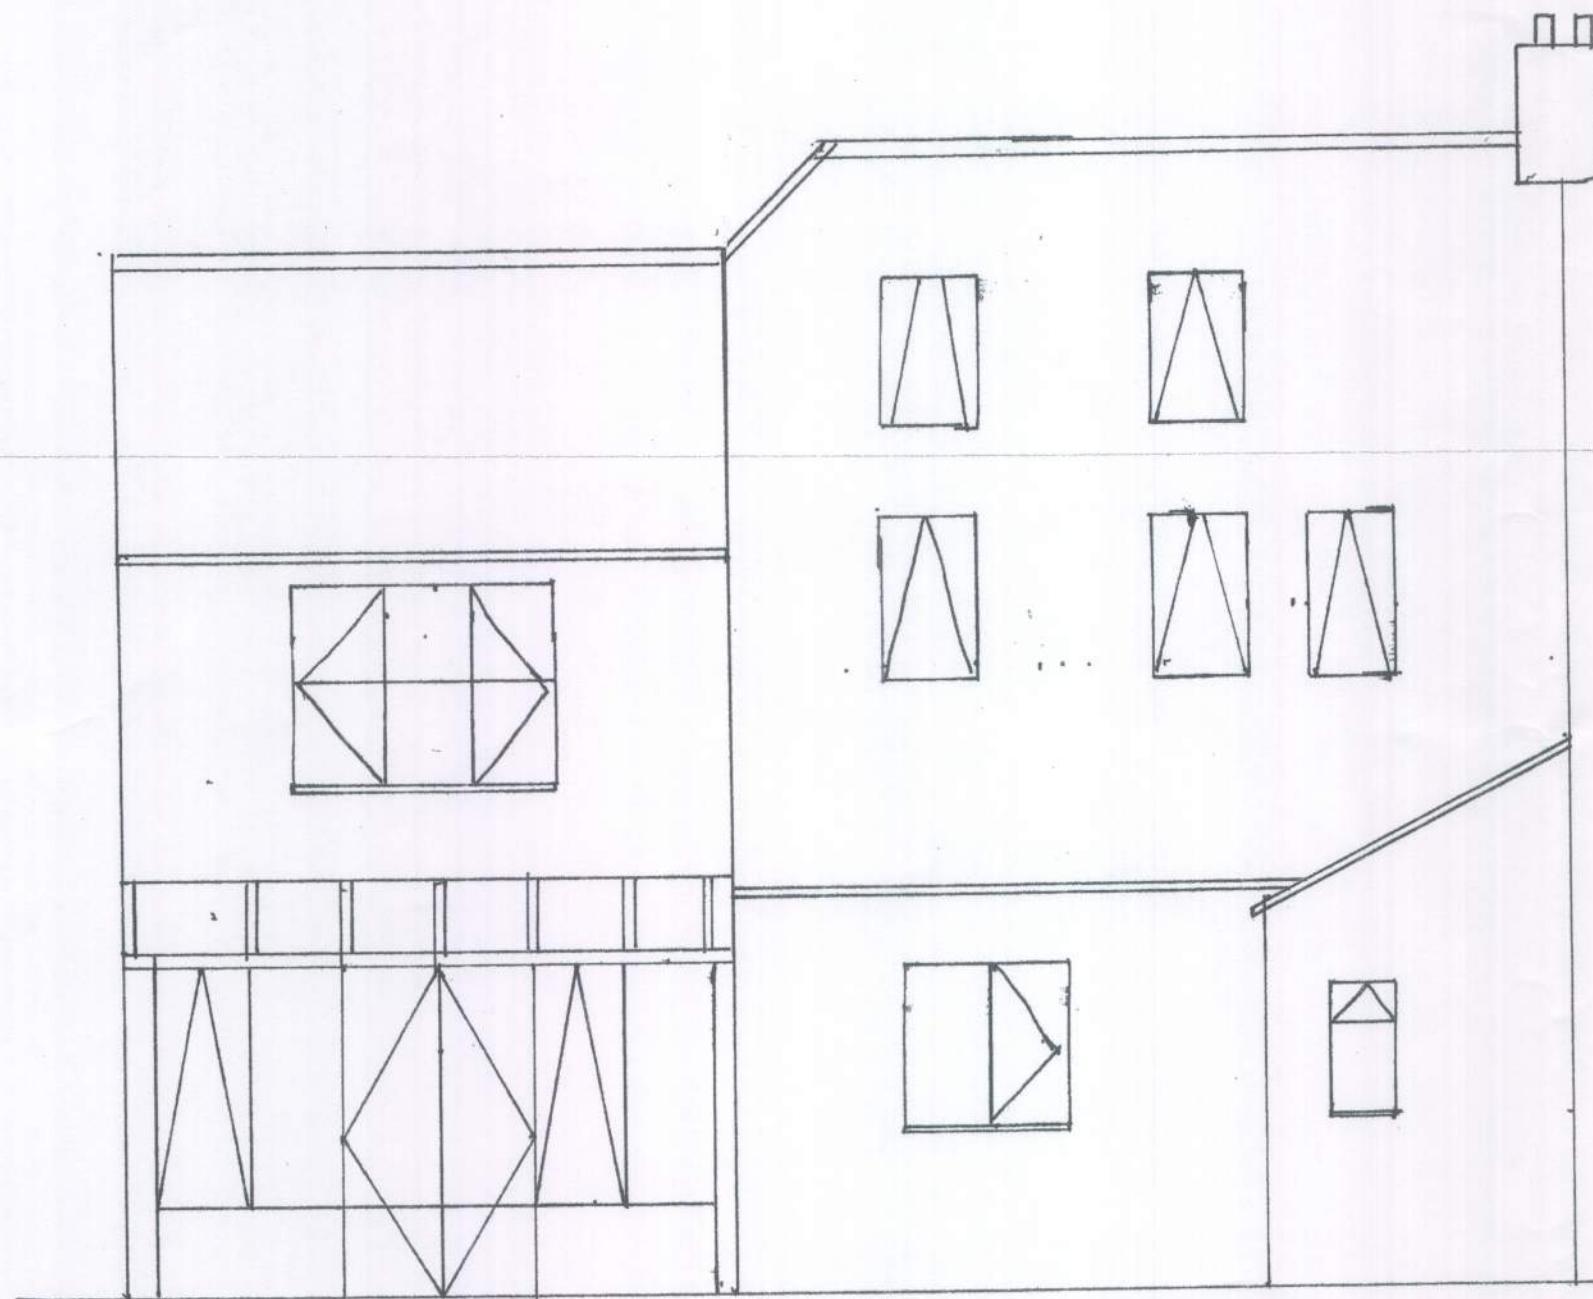

Existing SW/REAR ELEVATION

1:50 Scale