


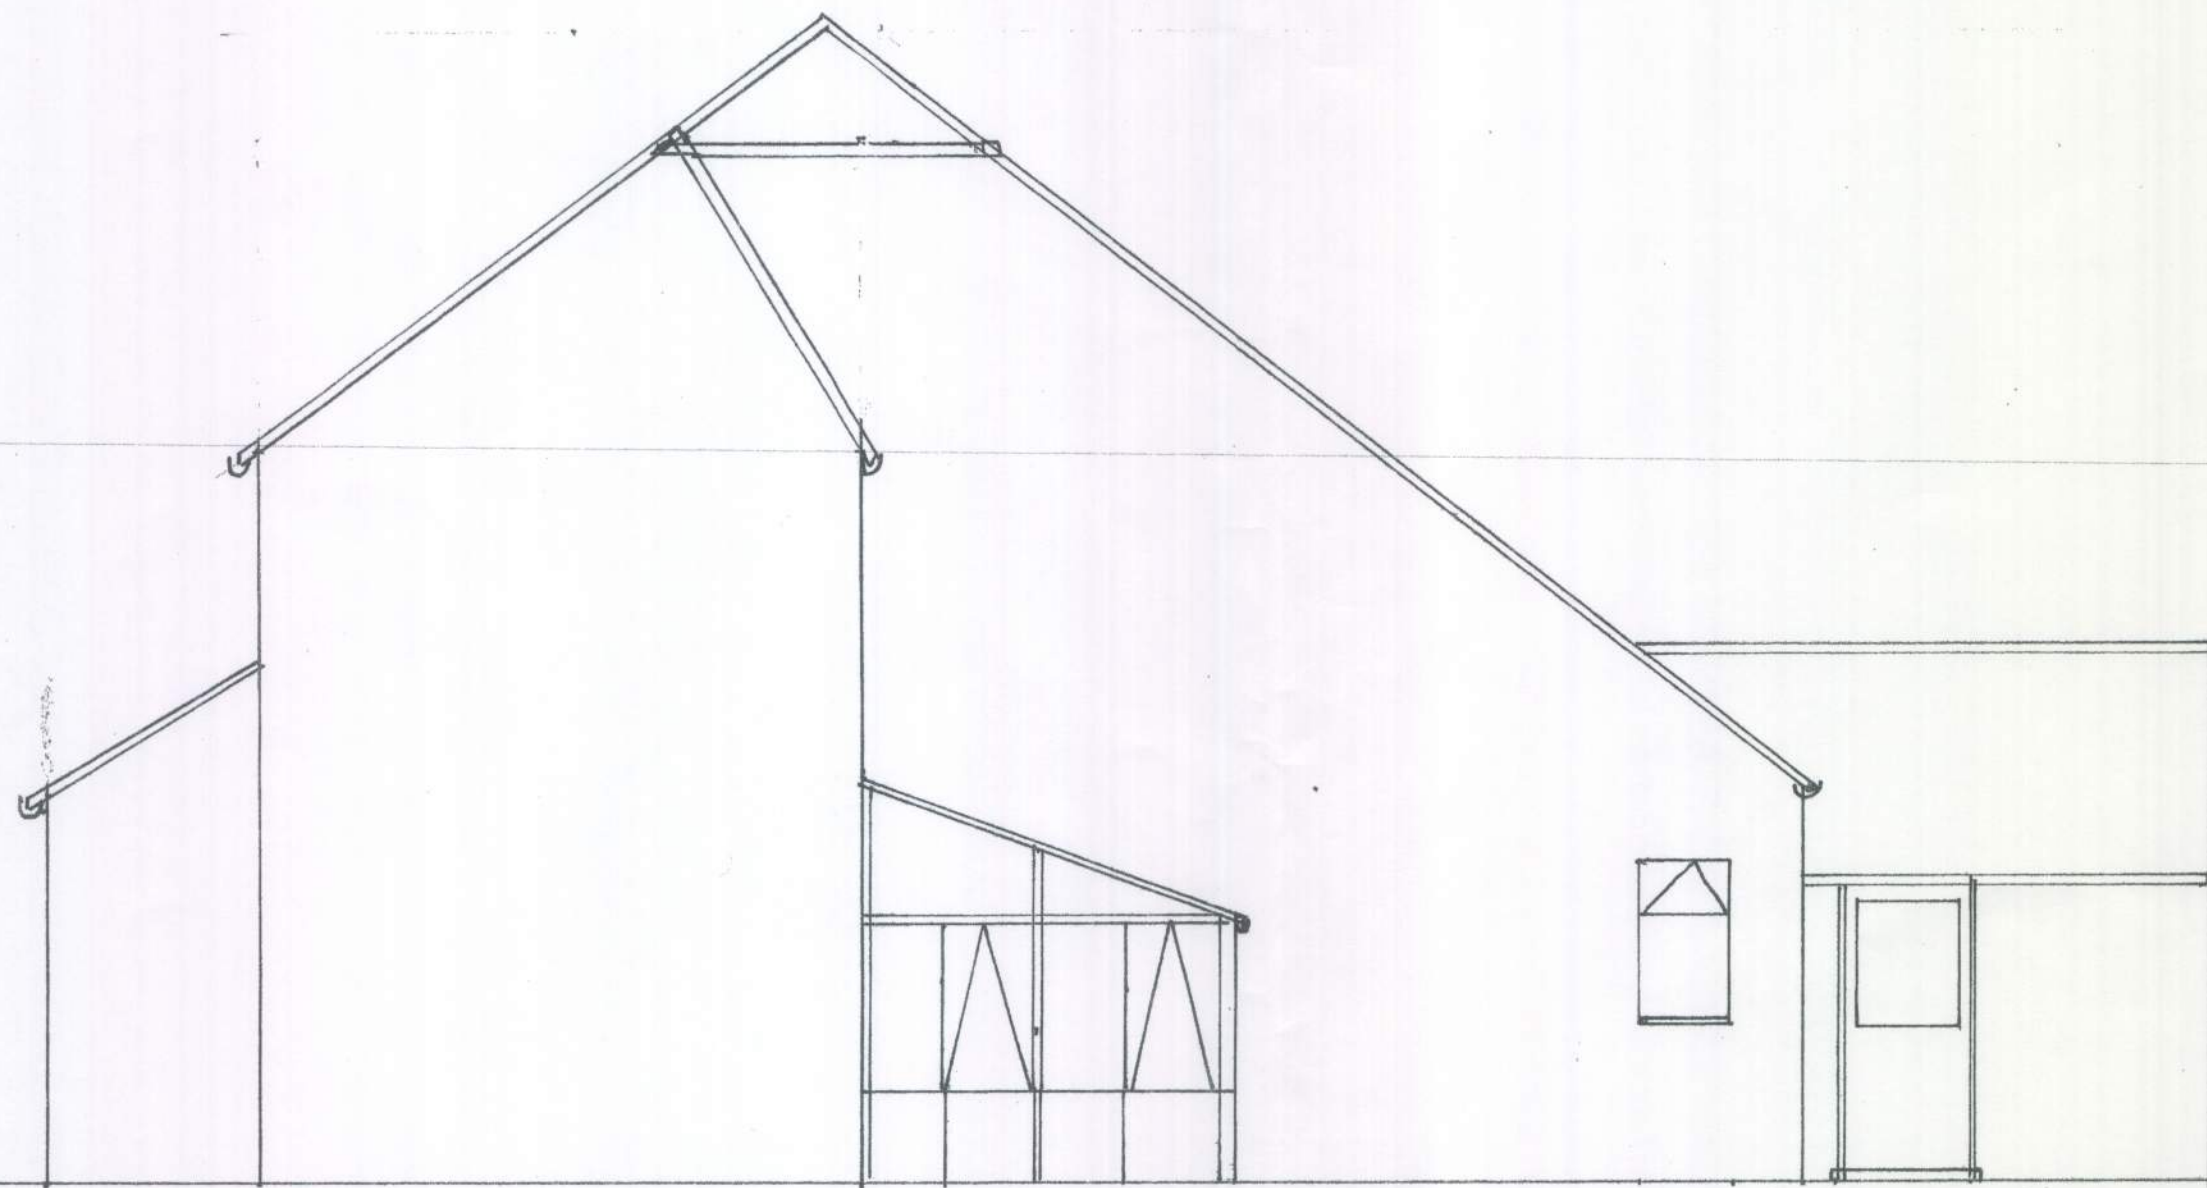

EXISTING NW/SIDE ELEVATION

1:50 Scale