


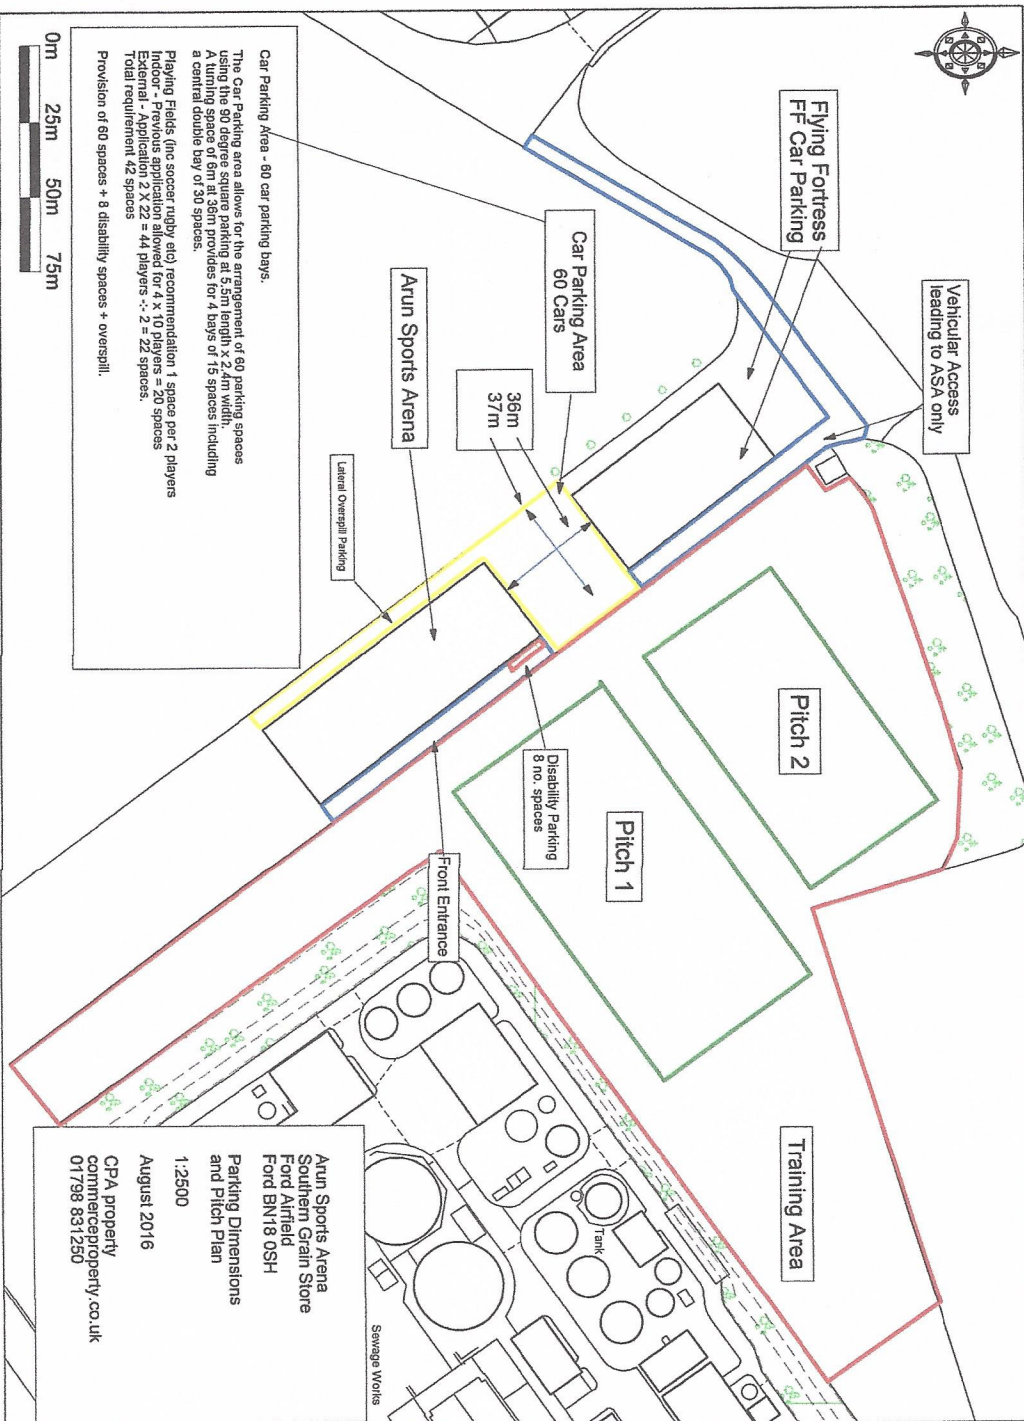

Promap

Ordnance Survey © Crown Copyright 2016. All rights reserved. Licence number 100022432. Printed Scale - 1:2500

Arun Sports Arena
 Southern Grain Store
 Ford Airfield
 Ford BN18 0SH
 Parking Dimensions
 and Pitch Plan
 1:2500
 August 2016
 CPA property
 commerceproperty.co.uk
 01798 831250

Appendix E