
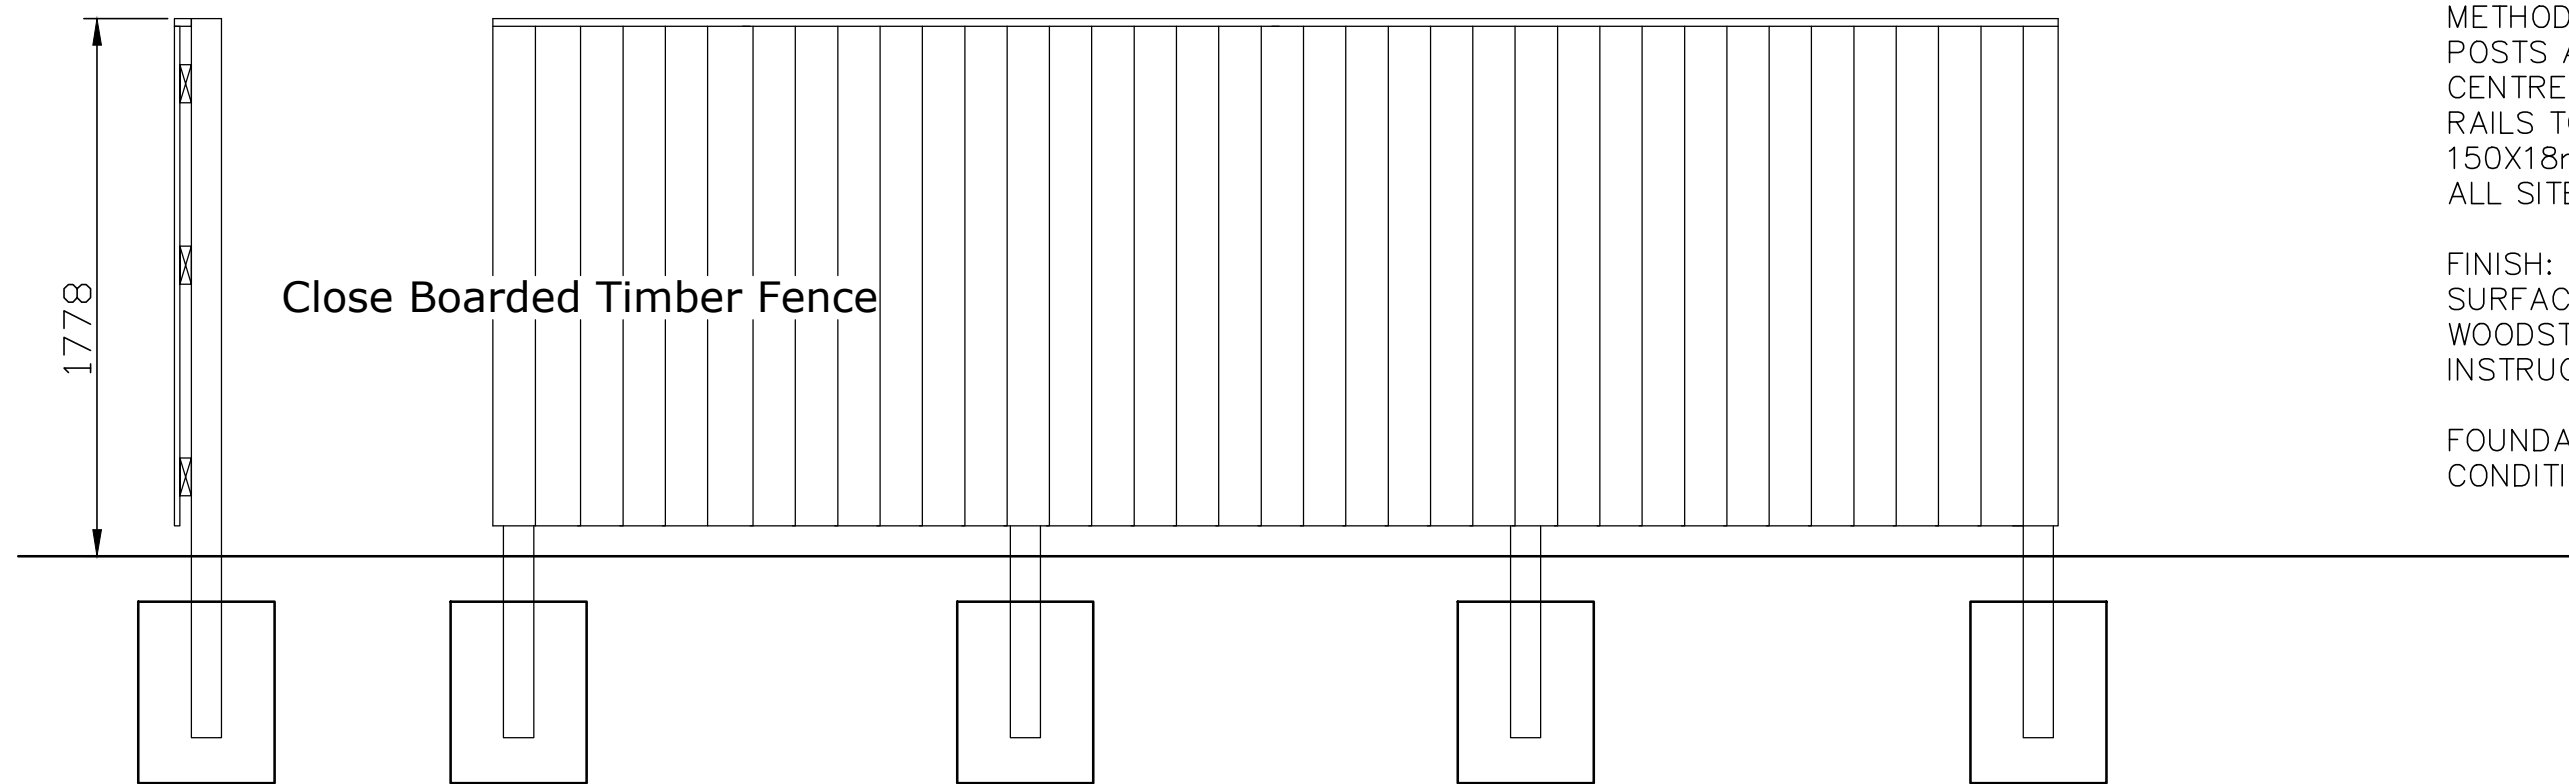
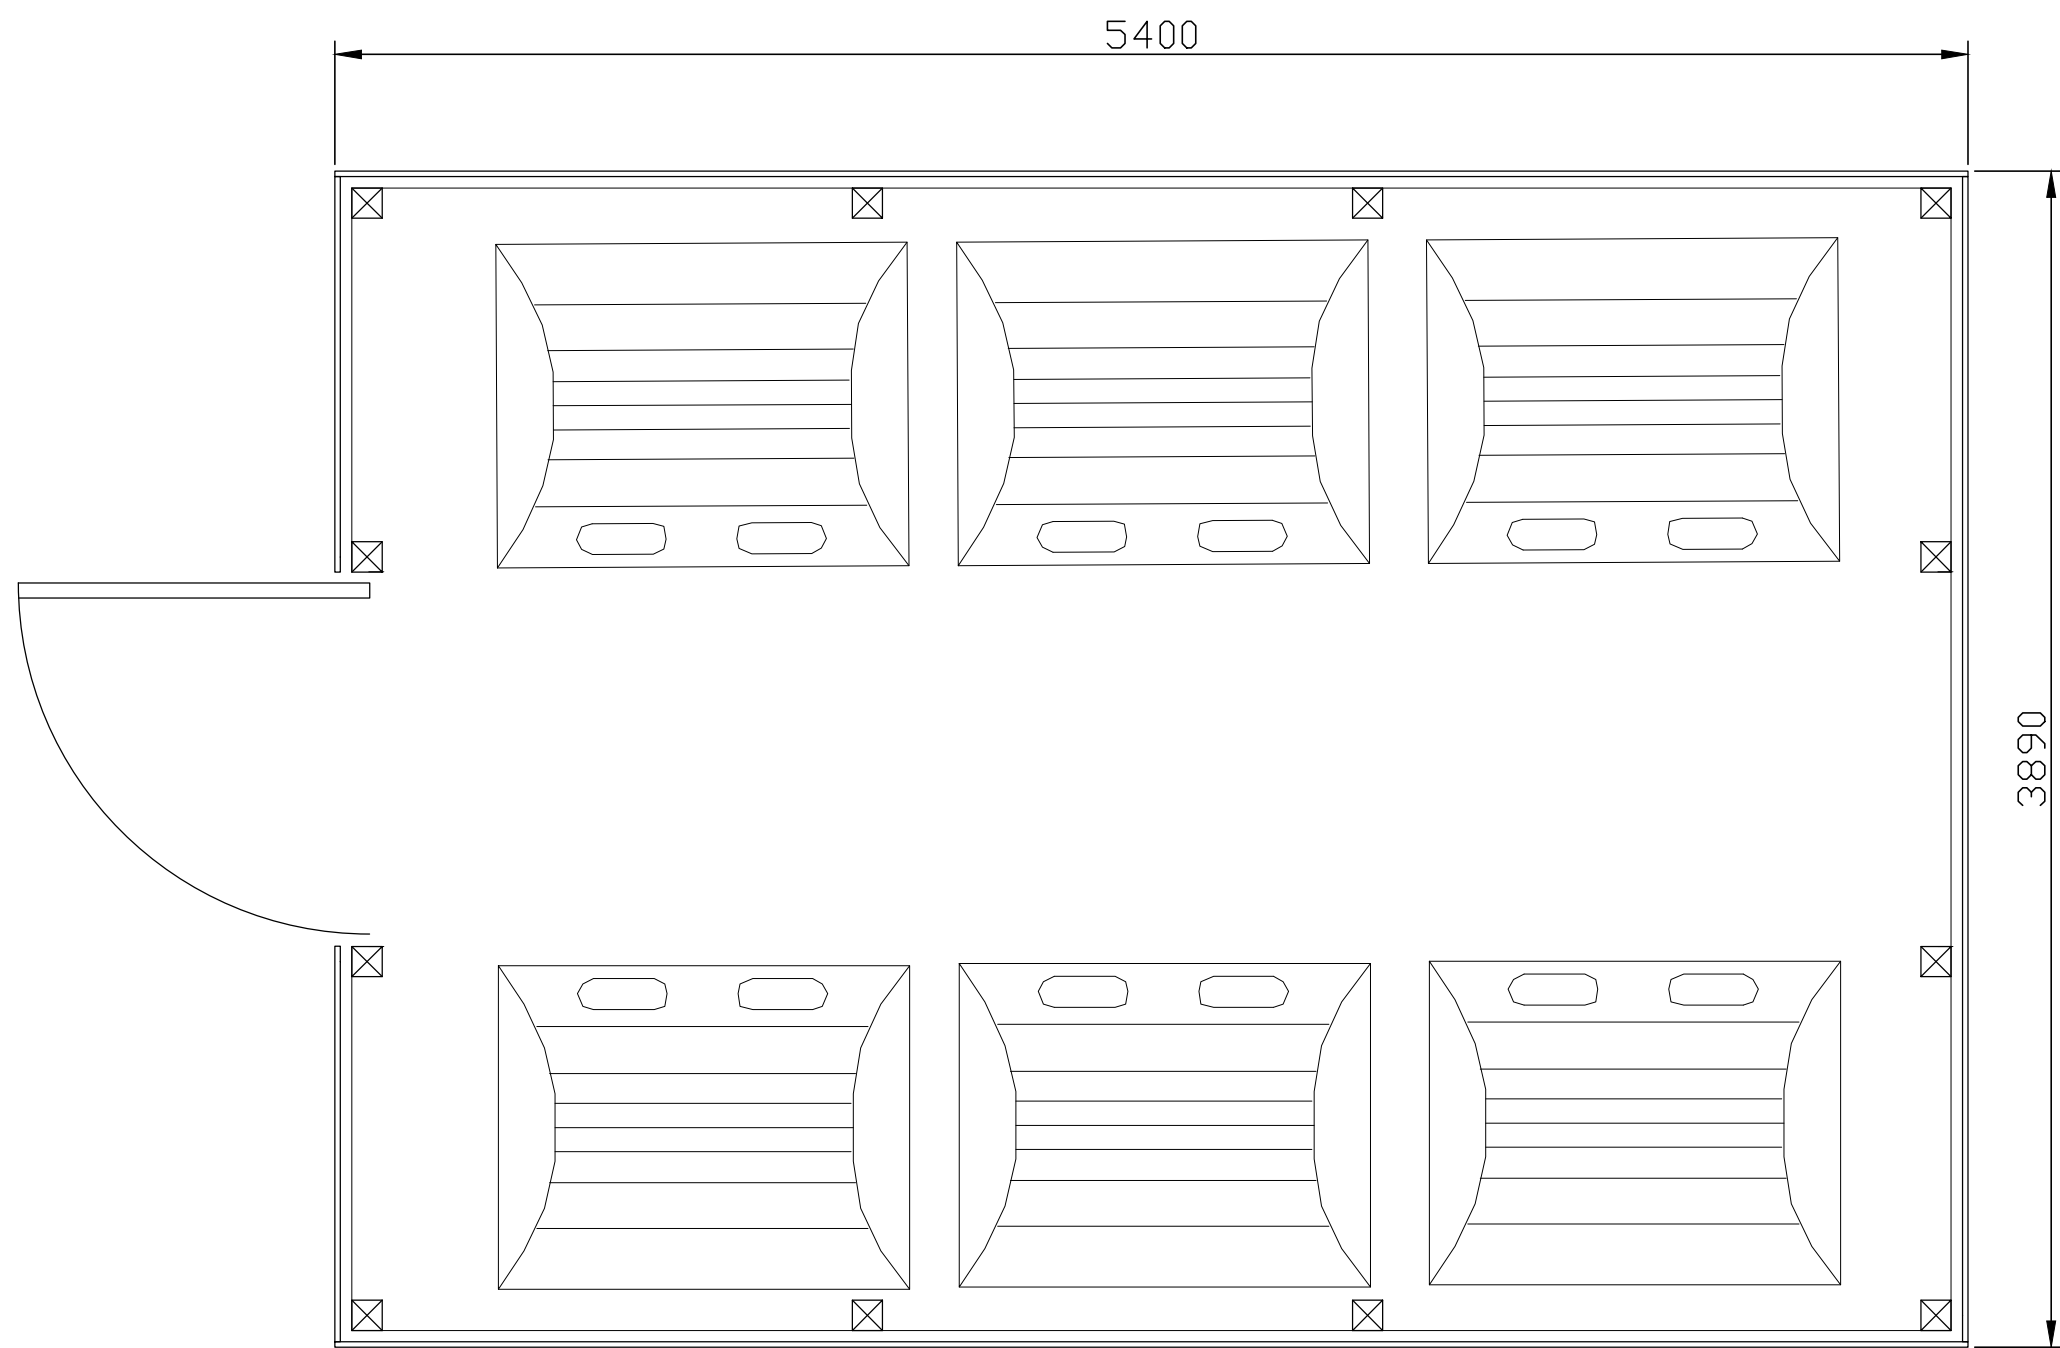


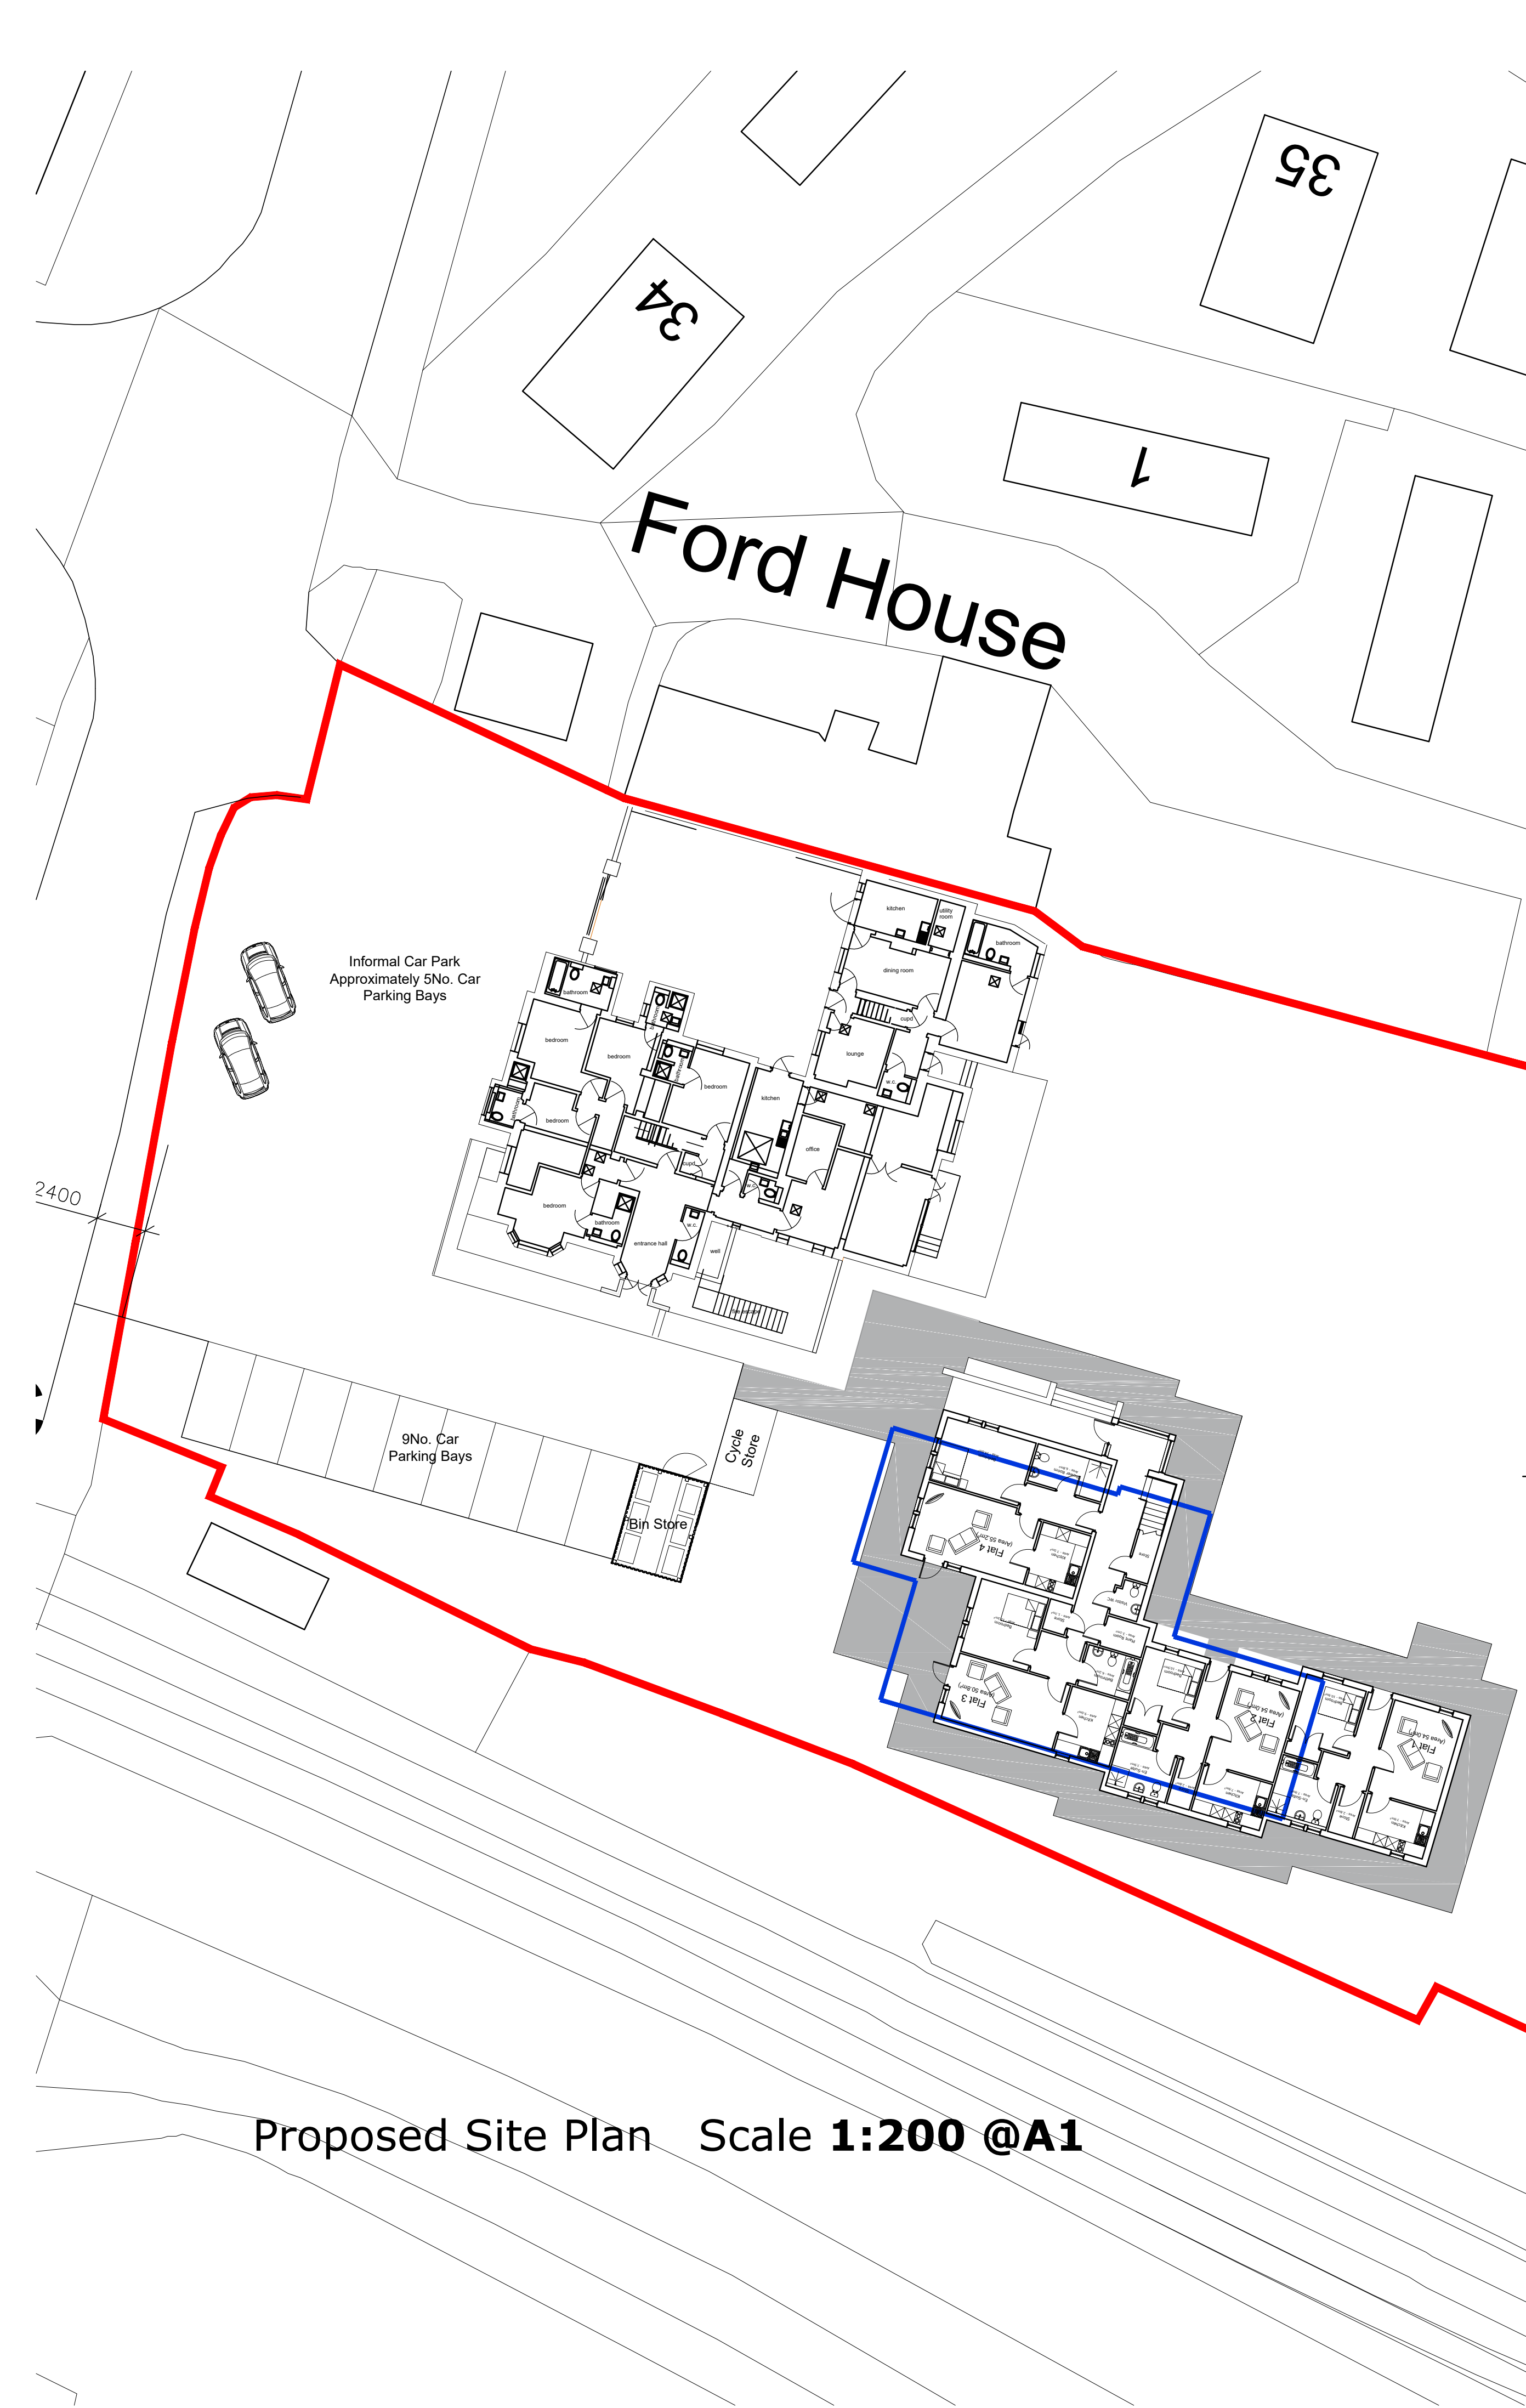

Domestic and Commercial recycling containers built to European Standard EN 840. EN 840 is the recognised European Standard for mobile waste containers of various capacities and specifications.

Standard Features:

- Galvanised steel body
- Full section comb lifting bar
- Fully welded internal seams
- Danish handles for easy manoeuvrability
- Supplied with black recycling lid with flap protected slot entry
- Diamond key operated lid lock
- 4x 200mm steel centred, rubber tyred castors
- 2x foot operated parking brakes

Standard Safety Features:

- Luminous safety chevrons to the front of the container
- Safety operating instructions on both sides of the lid

Optional Extras:

- Powder Coated Colours – As standard the containers are supplied with a galvanised unpainted finish, however a choice of powder coated colours are available.
- Drop front – The drop front allows easier loading of larger items and unloading by hand.
- *Please note that if a drop front is fitted, the container will not be able to be emptied by a lifting vehicle, only manual emptying is allowed.
- Fork Truck Pockets – The addition of fork truck pockets allows safe and easy movement of the containers using a fork lift truck.

Specification

Construction Material: Galvanised Steel

Height – mm: 1410

Width – mm: 1265

Depth – mm: 1000

Capacity – litres: 1100

ALL TIMBER TO BE VACUUM IMPREGNATED BY AN APPROVED METHOD USING NON – COLOURED PRESERVATIVE. POSTS ARE TO BE 100X100mm CONCRETE AT 2100mm CENTRES CAST INTO CONCRETE BASES. TOP AND BOTTOM RAILS TO BE 100X50mm SOFTWOOD. BOARDS TO BE 150X18mm SOFTWOOD BOARDS CLOSE BOARDED. ALL SITE CUTS TO BE TREATED WITH CLEAR PRESERVATIVE.

FINISH: ALL FACES, EDGES AND ENDS INCLUDING CONTACT SURFACES TO HAVE TWO COATS SADOLIN EXTERIOR WOODSTAIN APPLIED IN ACCORDANCE WITH MANUFACTURERS INSTRUCTIONS.

FOUNDATIONS: TO BE AGREED ON SITE DEPENDING ON SITE CONDITIONS.

03/05/19		Original Drawing	MH	JB
Rev	Date	Revision Description	Drawn By	Approved By
 ARCHITECTS 6 Pioneer Court, Darlington, DL1 4WD t: 01325 464 111 e: studio@edgarchitects.co.uk w: www.edgarchitects.co.uk				
Client				
Consensus				
Caring Home Group				
Project Information				
Proposed 5 Apartments, Waterbury House, Ford Road Arundel				
Drawing Title				
Proposed Bin Store				
A1 Scale		A3 Scale		
1:200 / 25				
Job Number		Drawing Number		Revision
H.17.37		(90) 2		~
Drawing Issue				
PLANNING				