
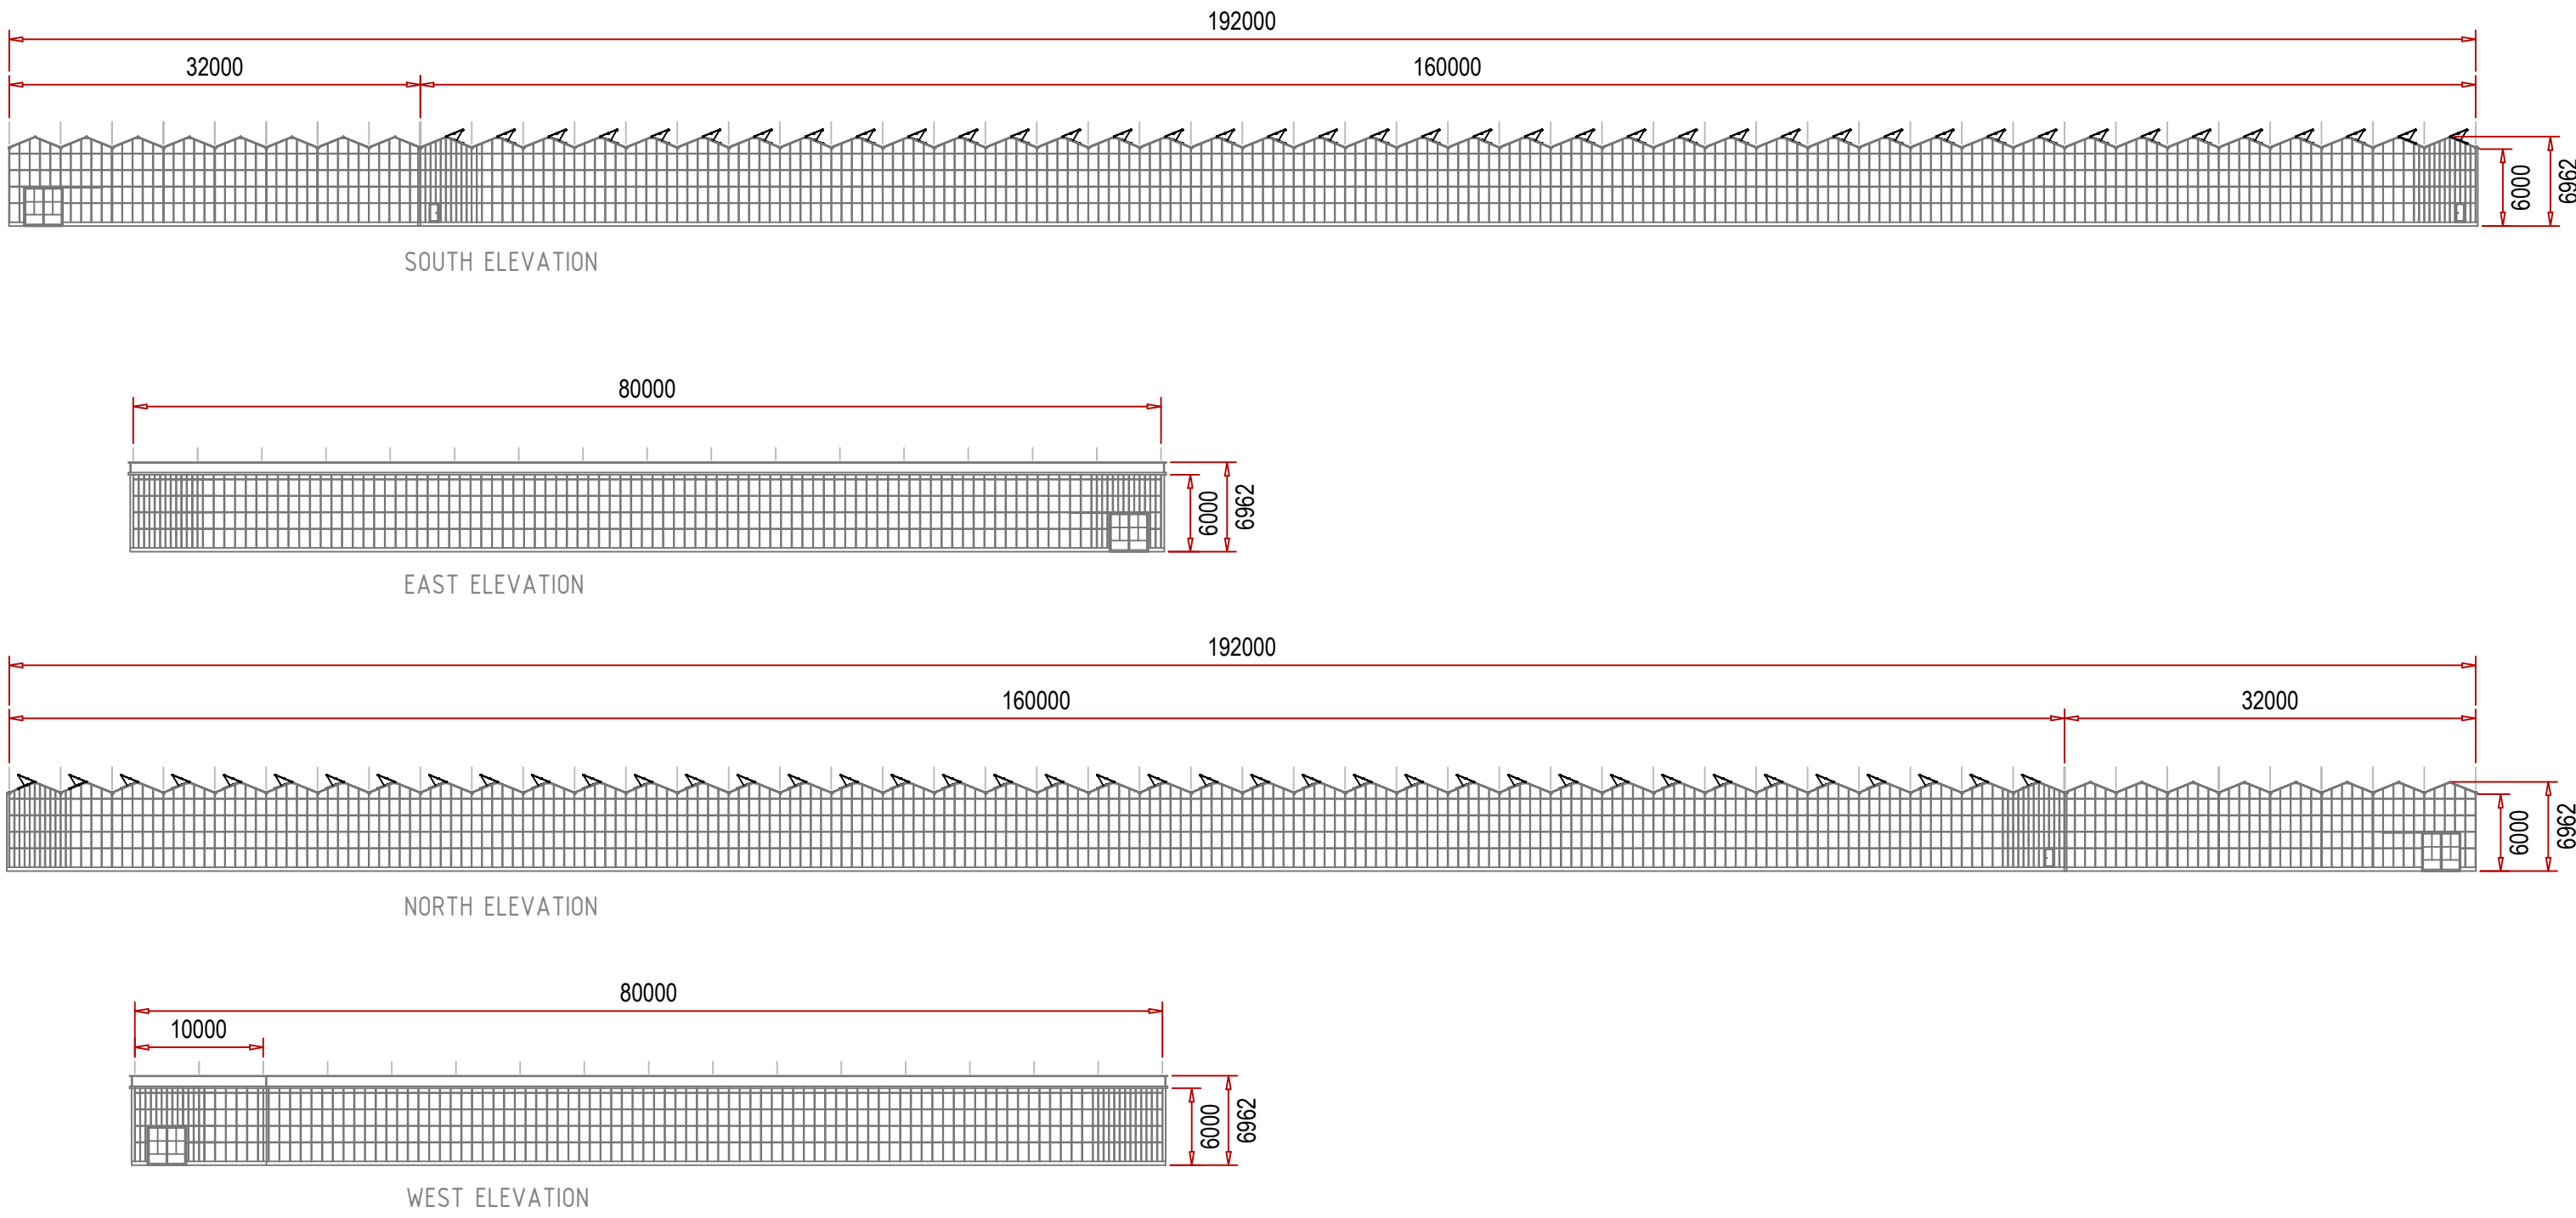


General Tolerances: Dim to no DP = +/-1mm
Dim to 1 DP = +/-0.5mm
Dim to 2 DP = +/-0.1mm

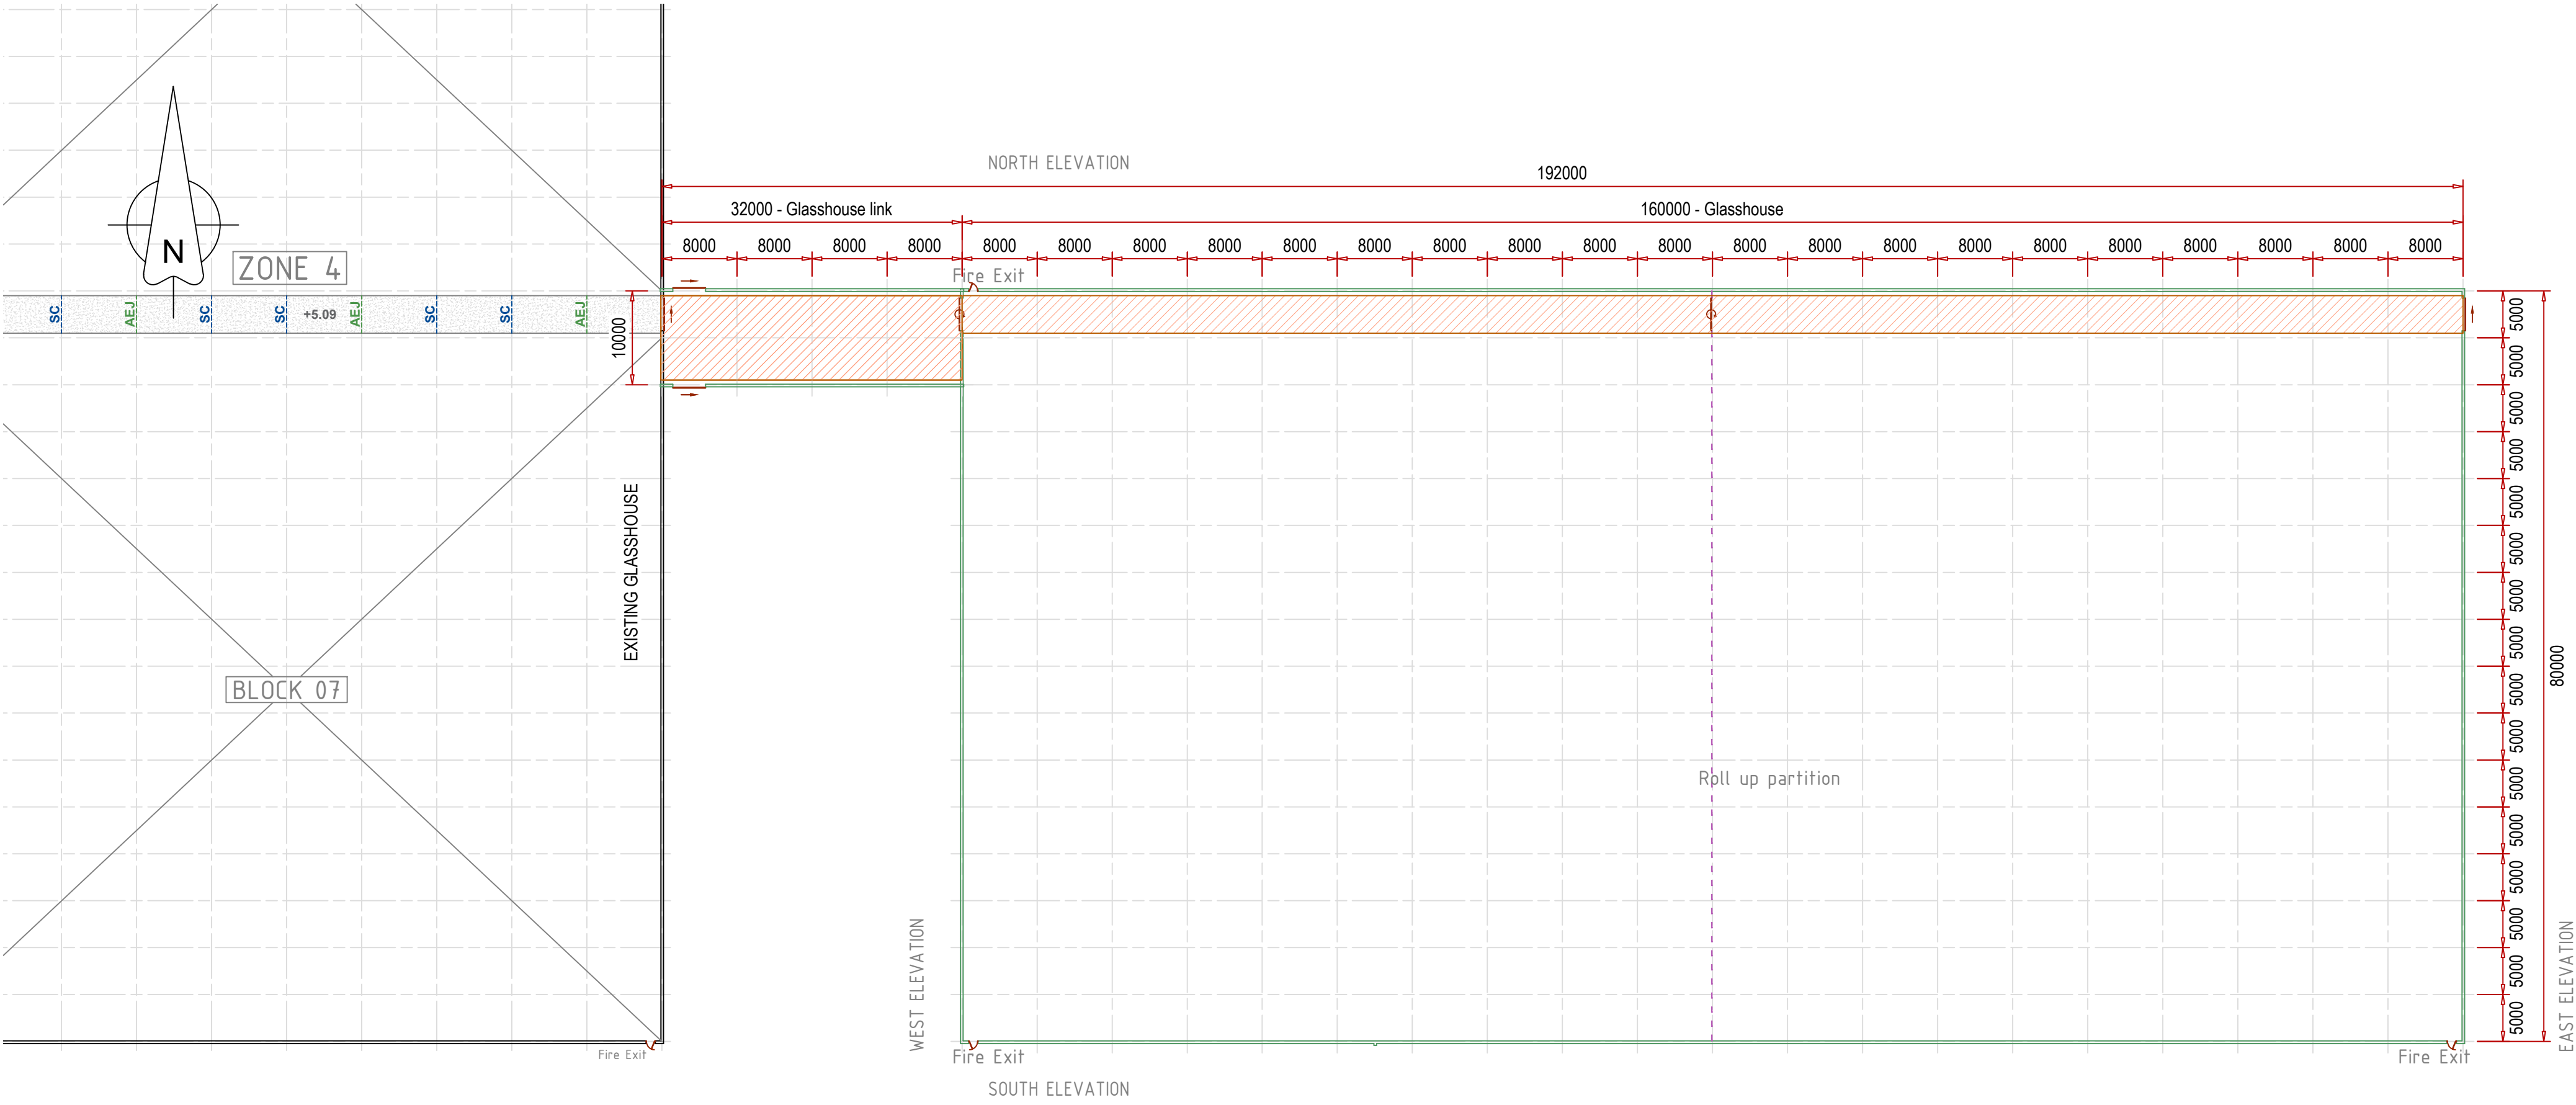

Wallingfen Park
236 Main Road
Newport
Brough
East Yorkshire
HU15 2 RH
tel - 01430 449440
fax - 01430 449331
e-mail - info@cambridgehok.co.uk
Web - www.cambridgehok.co.uk

This drawing is copyright, it must not be copied, used or disclosed to third parties without our permission.

General Notes:

Revisions

rev	date	description	drawn
A	17/12/20	First issue	MK

Client
Berry Farm Ltd
Unit 4, Conqueror Court
Watermark, Vellum Drive
Sittingbourne
Kent.
ME10 5BH (Site BN18 0DF)

Project
Wicks Farm
Glasshouse Development - Phase 2

Drawing Title
Glasshouse Layout and Elevation

Revision	Scale	Date	Drawn	Checked
A	1:500	17/12/20	MK	RH

Drawing No
6648-CHOK-GH-GF-DR-P-0010-004

Drawing Status
Planning