




Site Location Plan Wicks Farm East, Ford Lane BN18 0FD - OS Ref: SU 993 042			
SCALE	1:10000 @ A3	PROJECT NO.	23482
REPORT TYPE	Flood Risk Assessment		DWG NO. 01

WICKS FARM
26/4/21
[Signature]

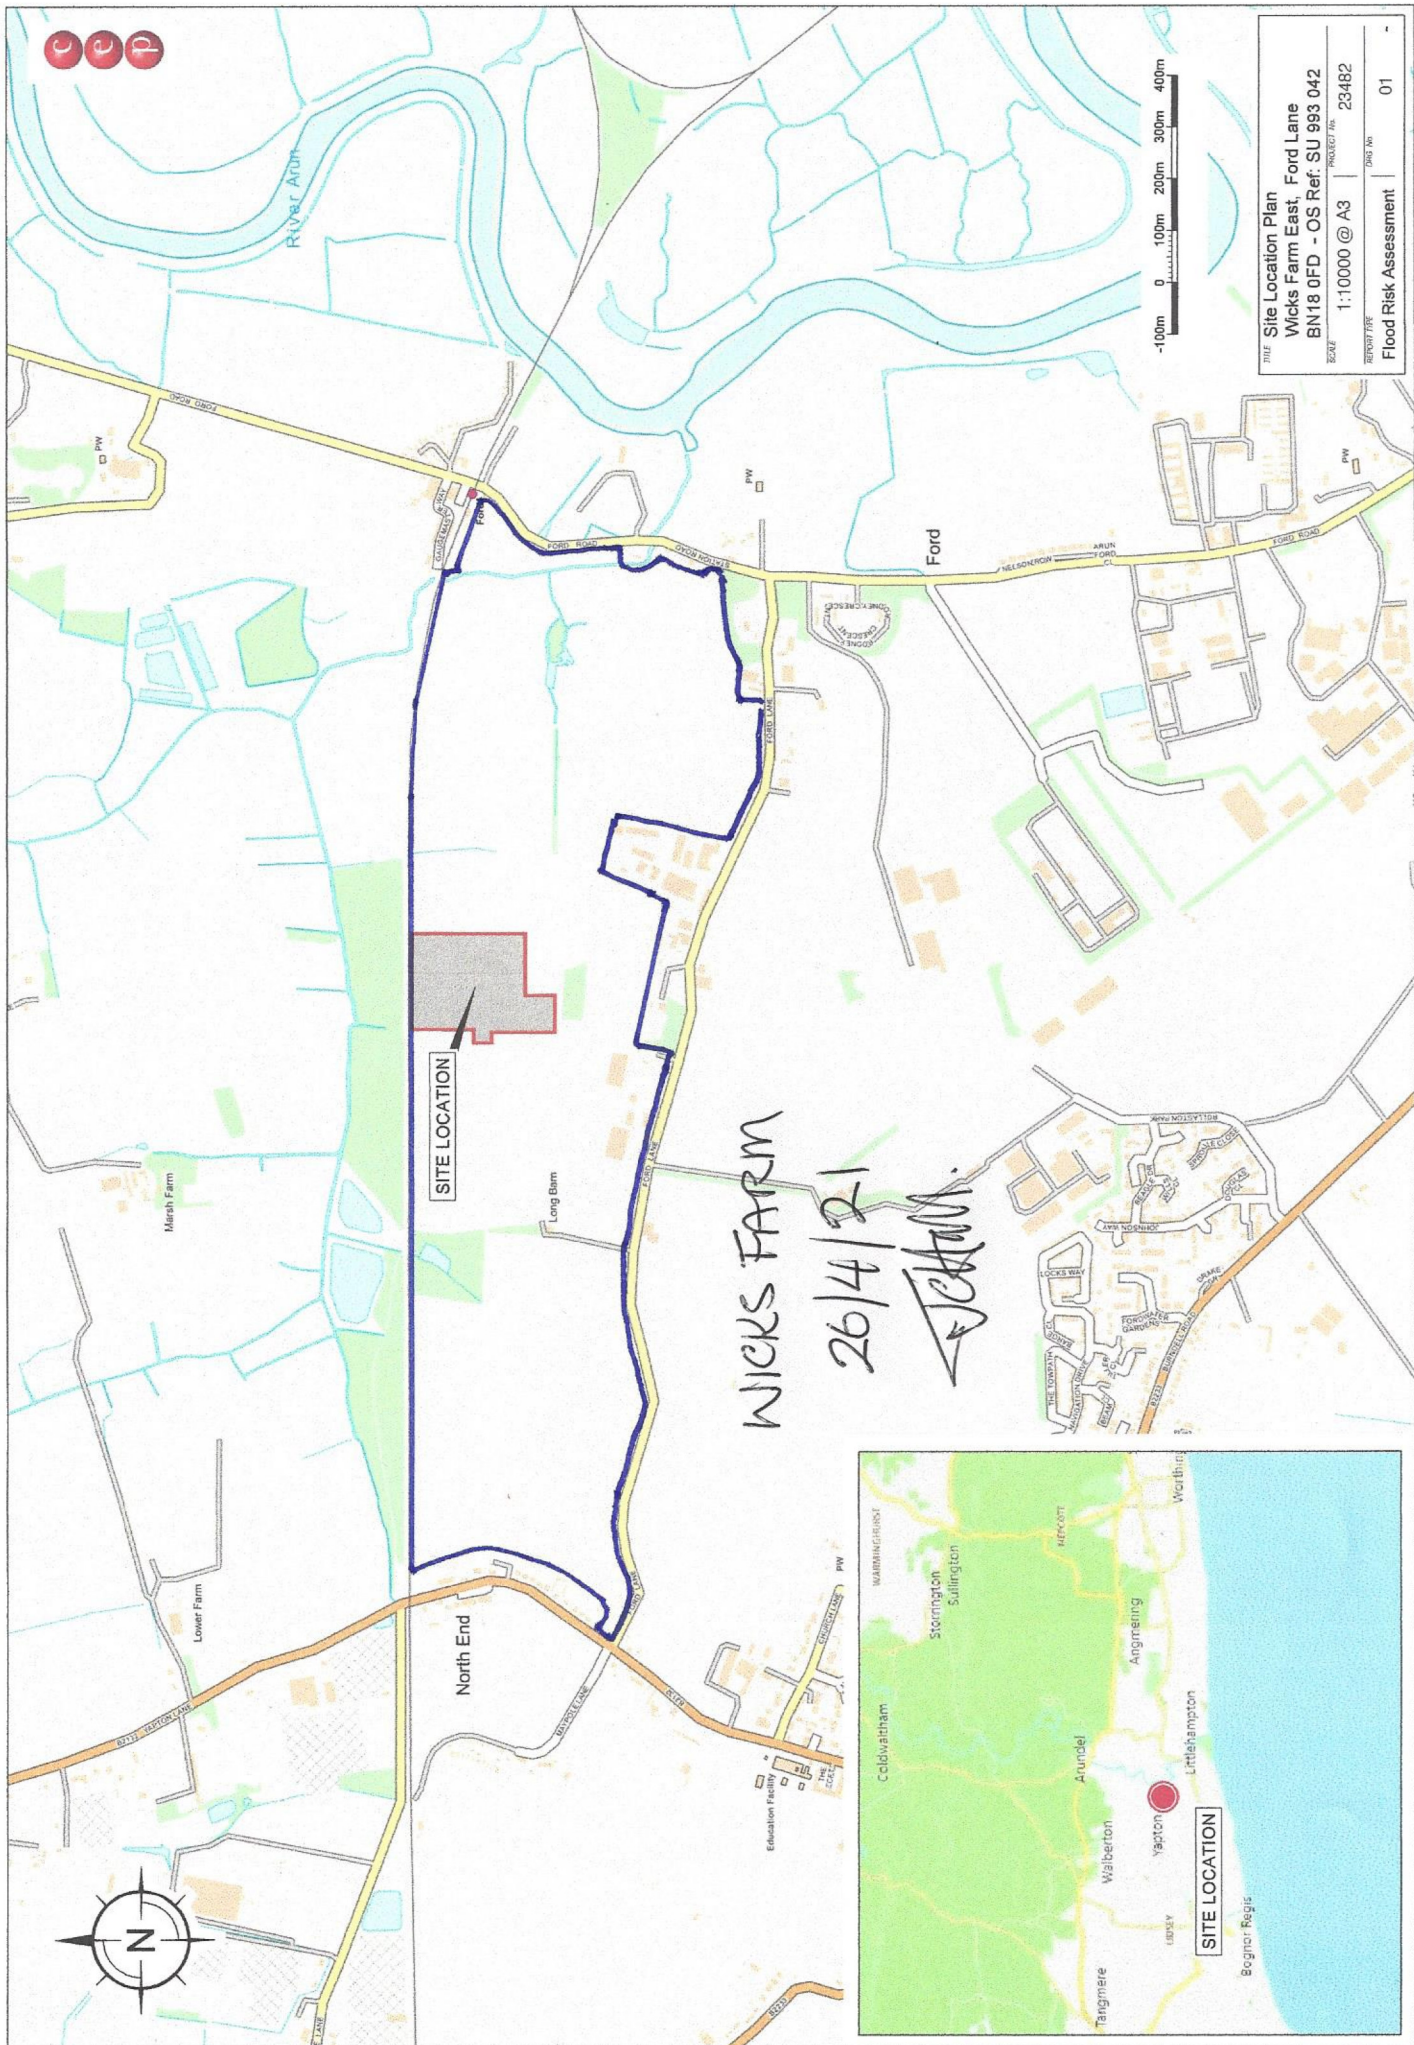