
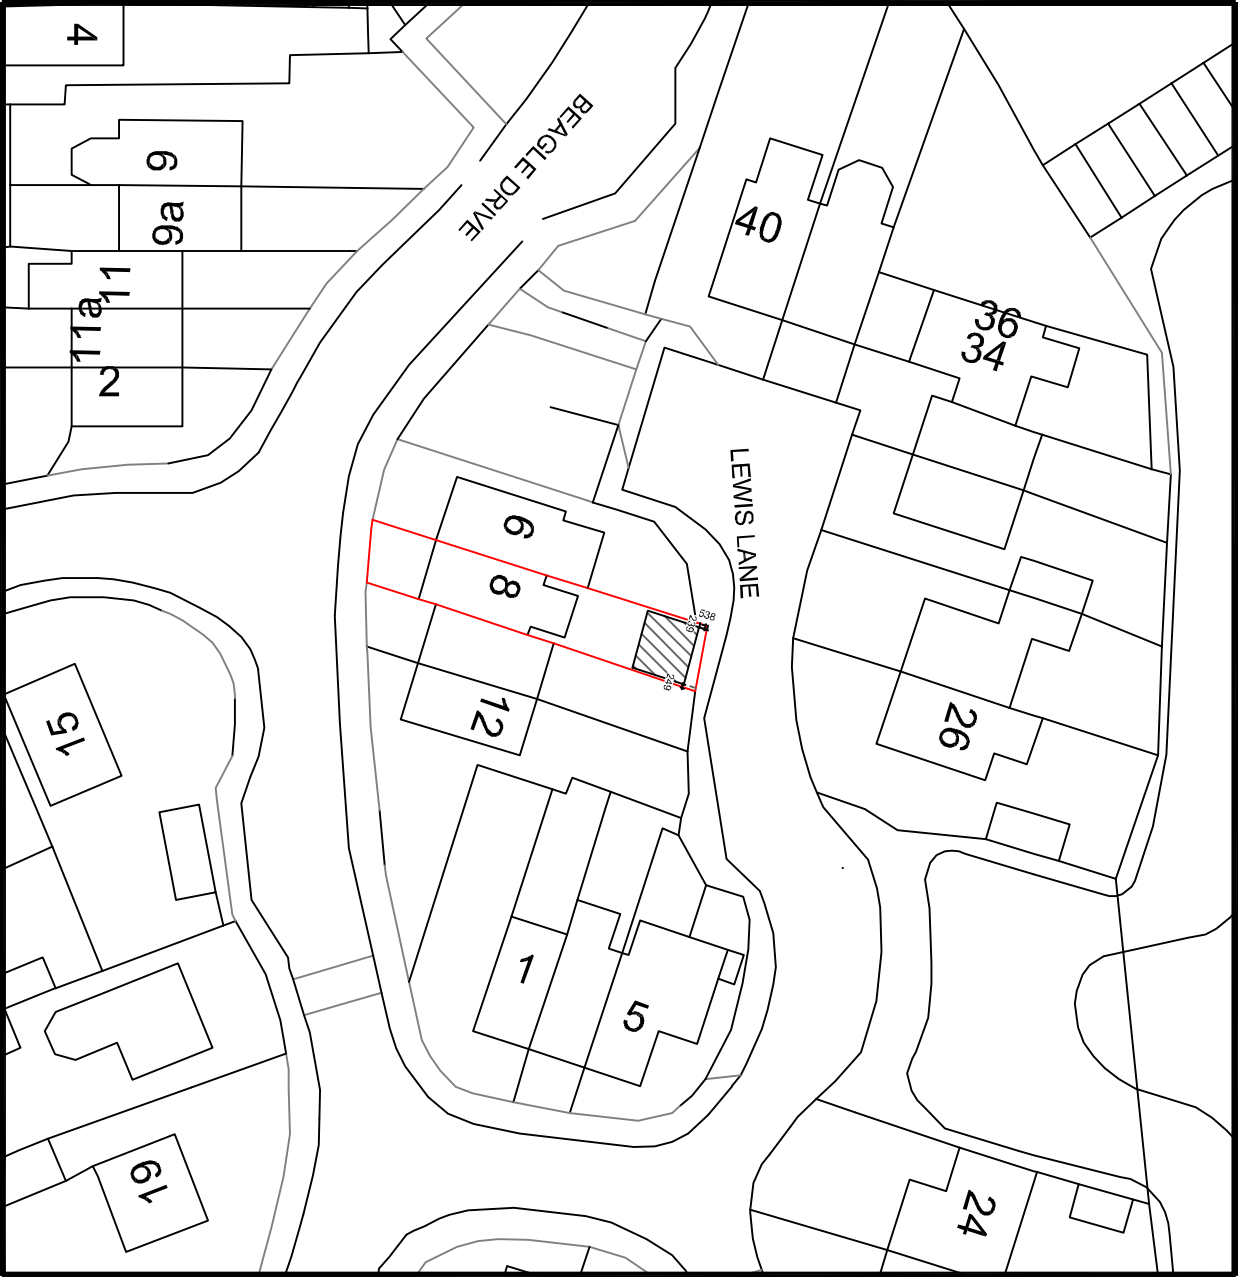
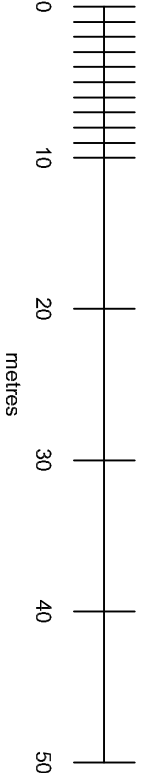


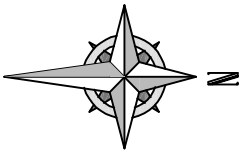

Your Home Plans Ltd Chichester Enterprise Centre, Terminus Road, Chichester, PO19 8TX 01243 908064 june@yourhomeplans.co.uk			8 BEAGLE DRIVE FORD WEST SUSSEX BN18 0NY		
Block Plan			Project Number: 8BEA-21 Date: 26th May 2022 Drawn By: Your Home Plans Ltd Checked By: JEG		
			Drawing No: B01 REVD Scale: 1:500 A3		