


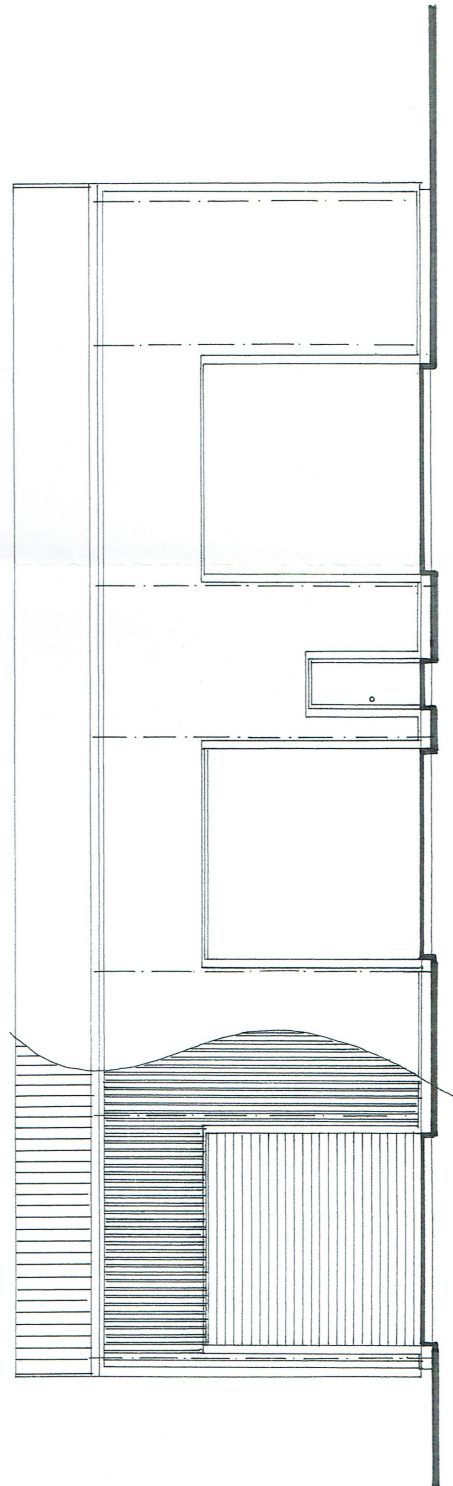

NORTH-EAST ELEVATION

Materials Schedule
 Wall Cladding 80 composite panel
 Roof Cladding 115 composite panel
 Gutter type Plastisol



SOUTH-WEST ELEVATION

0 1 2 3 4 5 metres
 SCALE BAR