


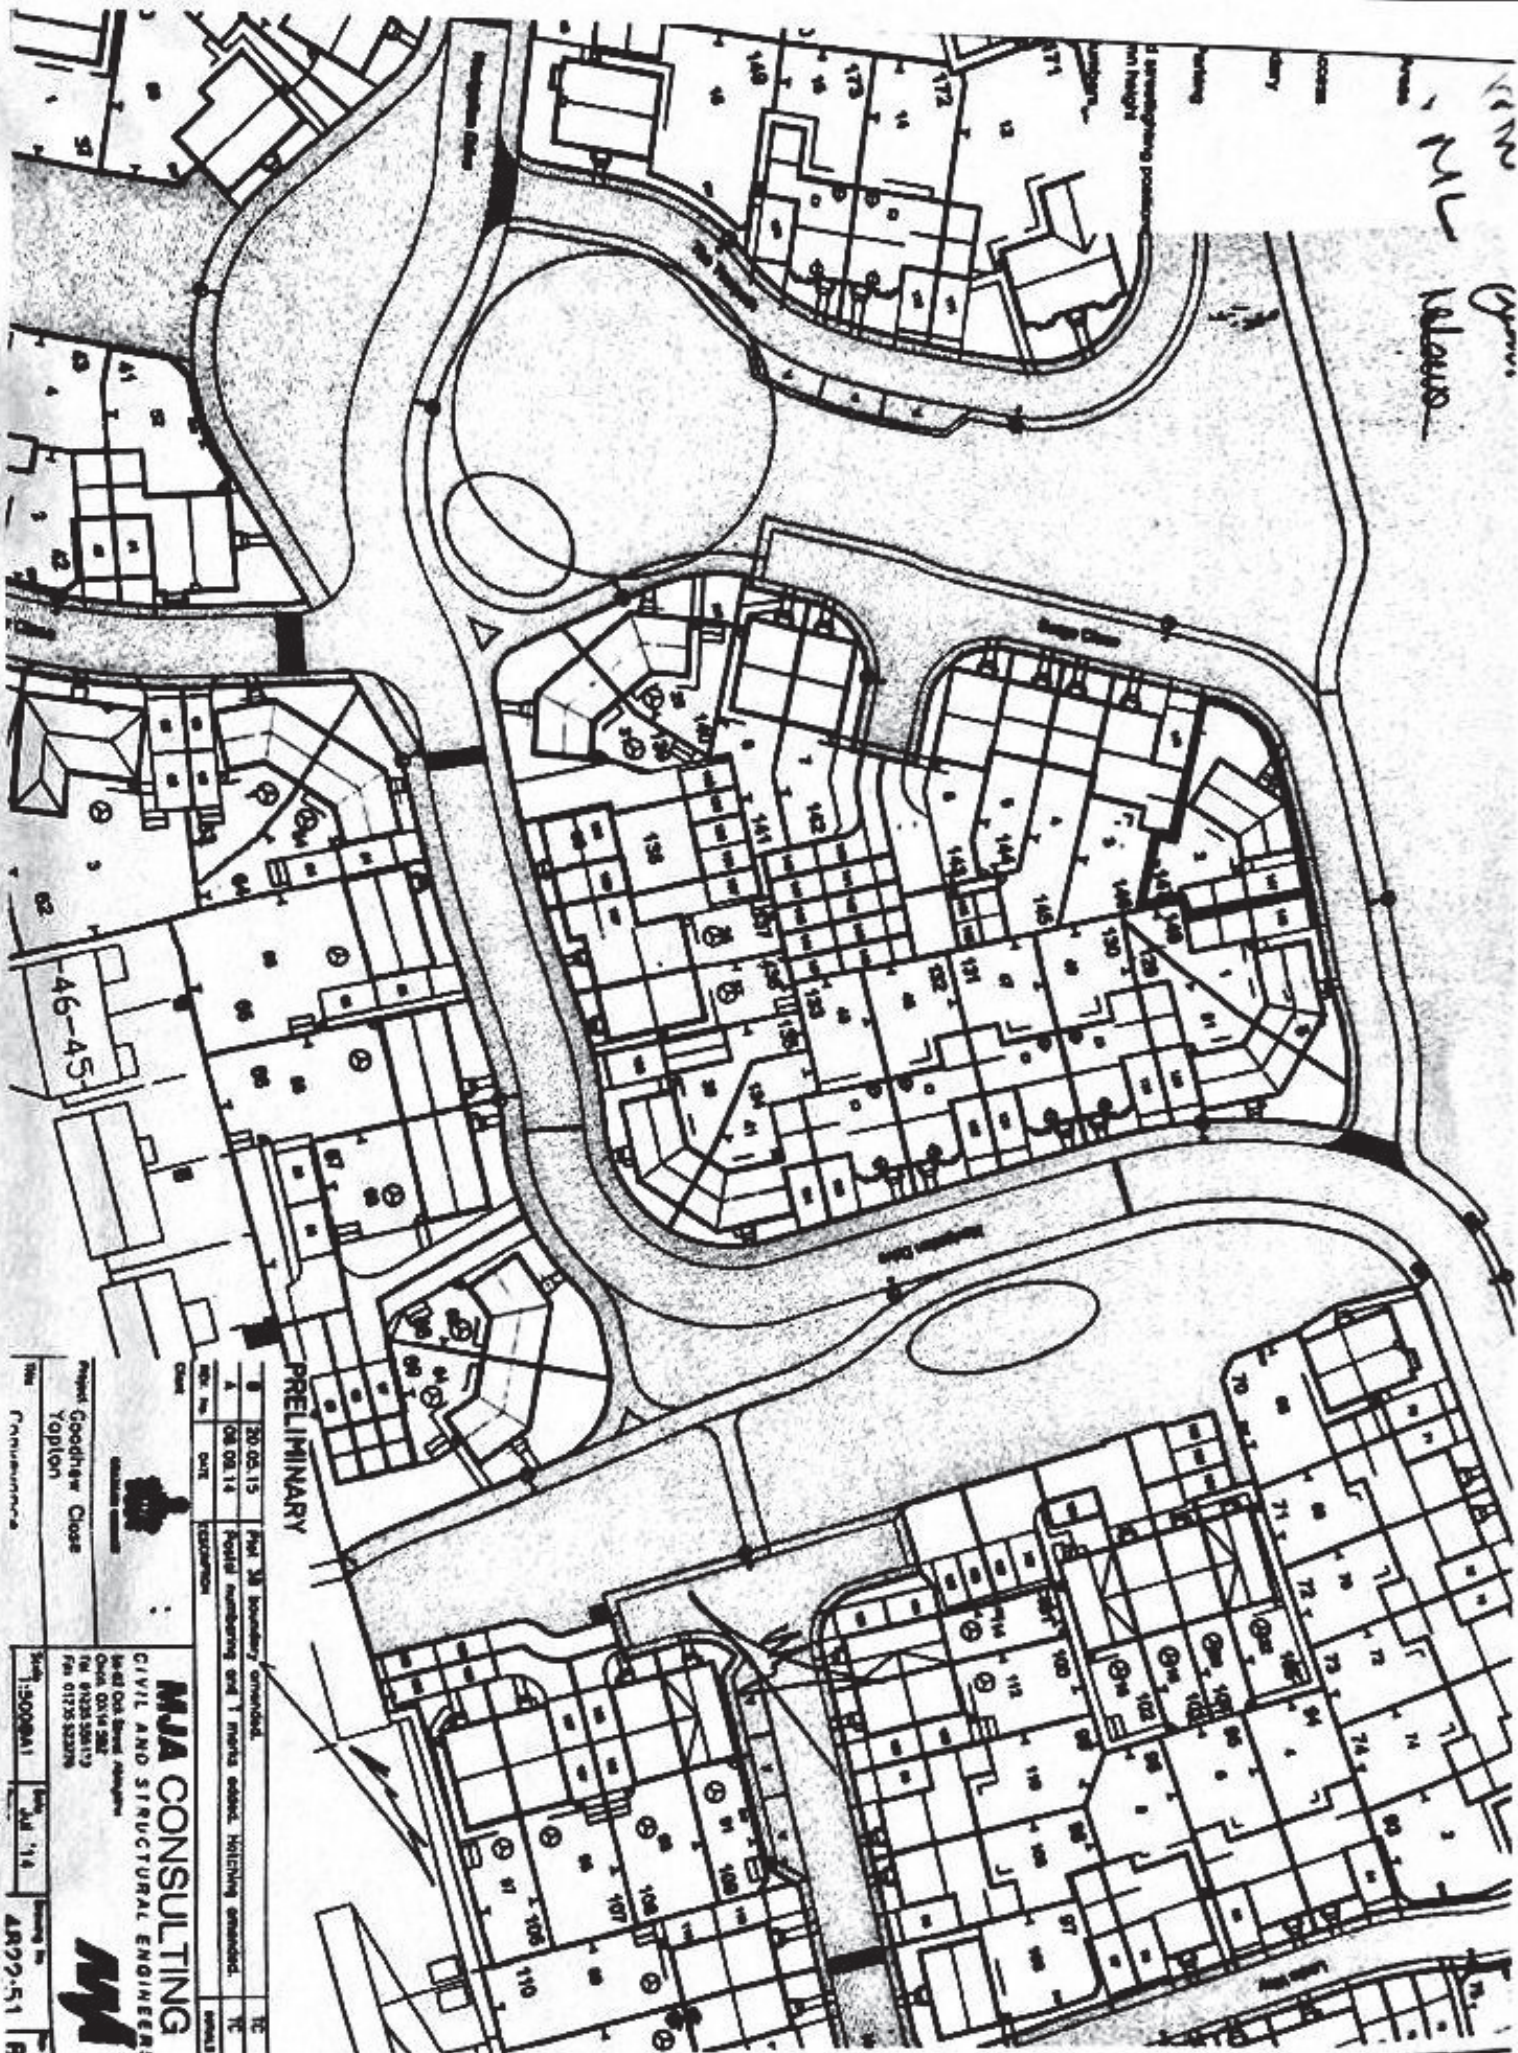

Yopton
Merrill Drive

PRELIMINARY

DATE	DESCRIPTION	BY
20.05.15	Final 28 boundary amended.	TC
08.08.14	Final numbering and 1 meter offset, hitching amended.	TC

Project: Goodhue Close Yopton

MJA CONSULTING
CIVIL AND STRUCTURAL ENGINEERS

Lead Civil Engineer: Mr. M. J. A. (01753 52817)
Tel: 01753 52817
Fax: 01753 52826

Scale: 1:500 (A1) Date: 1/4 Drawing No: ARD2-5.1 B