



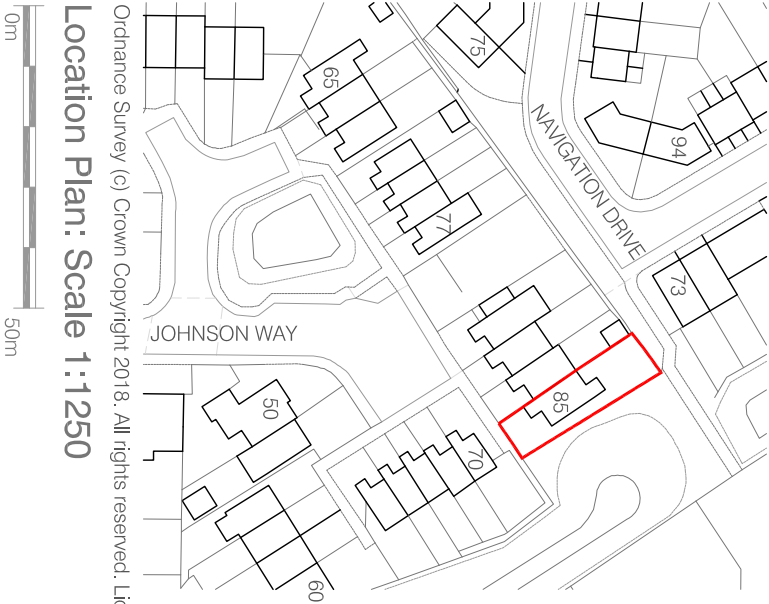

Site/Block Plan: Scale 1:200


0m 10m

Please Note:
This drawing is based upon Ordnance Survey data.

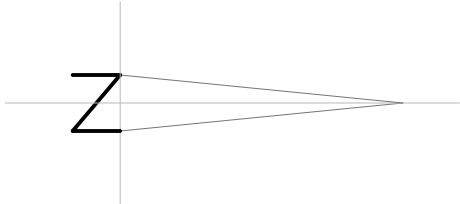

Location Plan: Scale 1:1250

0m 50m

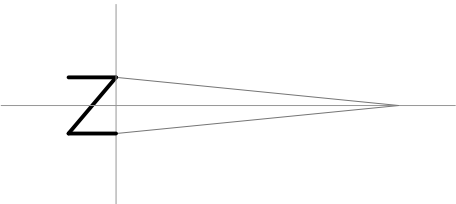

notes

Permission is granted to scale from this drawing for the purpose of Local Authority Planning Approval only. In all other cases DO NOT scale from this drawing. Please contact this office for any additional information required.

Contractors, Sub-Contractors and Suppliers are to check all relevant dimensions, levels and details of the site and any existing buildings before commencing any site drawings or building work. Any discrepancies should be reported to this office.

This drawing must be read in conjunction with all related drawings and documents relevant to this project, including those prepared by appointed consultants, specialists and sub-consultants etc.

This drawing is the copyright of **RDV a Design**.

revisions

1. 17117

RDV a Design

9 Oak End | Arundel | West Sussex

Tel: 01903 884013

project

85 Johnson Way
Ford
West Sussex

drawing

Location Plan and
Site/Block Plan

-

scale	date	rev
1:1250, 1:200 @ A3	March 2018	
job no	drawing no	
17117	00.01	