

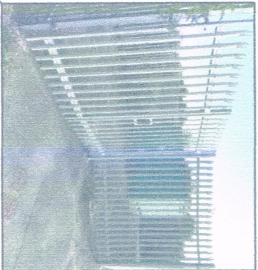


sample of fixed fencing and gate as used for the existing sub station on site

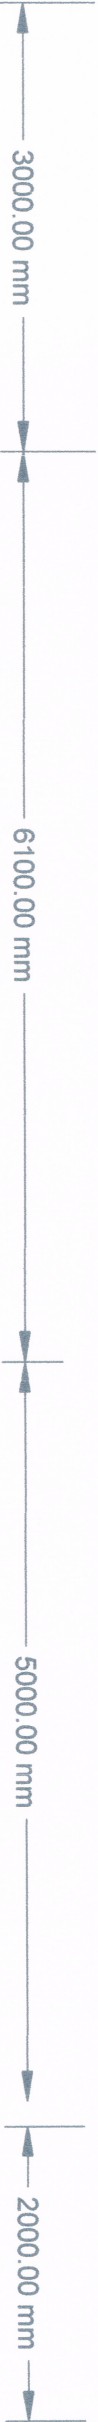

Earth mound to be planted
formed of sub strats and
top soil taken from existing
site

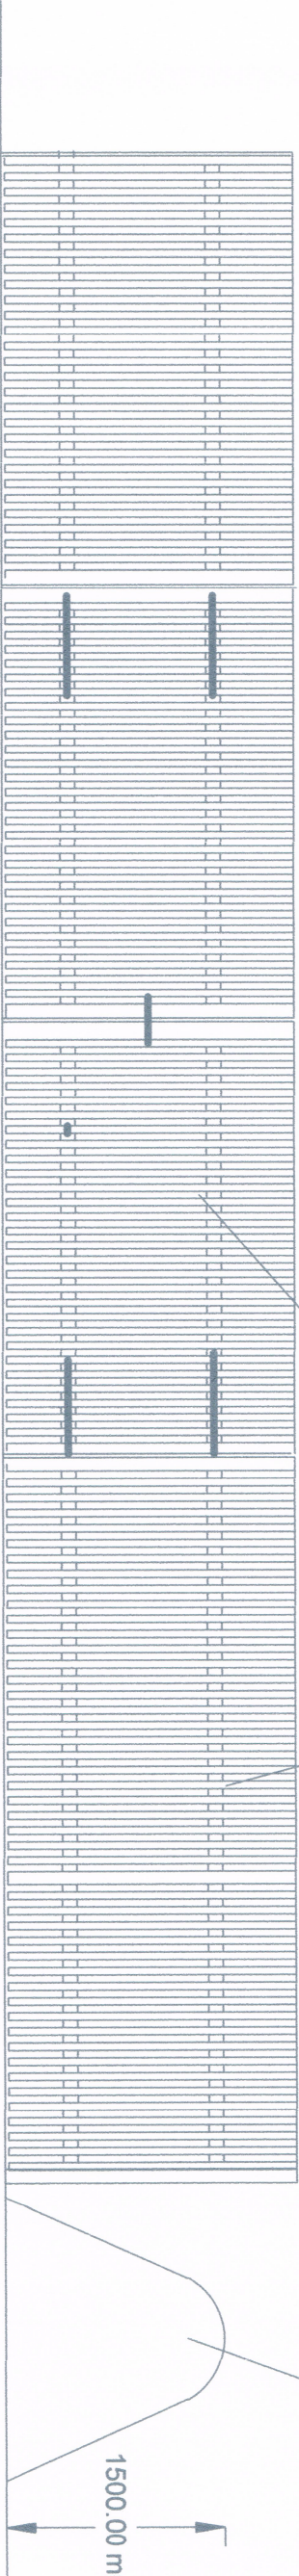

Fixed panel

Gates

Fix panel

Client:
Mr and MrsT Luckin
Manor Farm
Tortington
Arundel
West sussex
BN18 0BG

Design Practice:
Browns Construction Solutions Ltd (BCS)
Phil Brown 07917040175

Project:
Description

Proposed Fence ans earth monud elevation

Scale 1:50 Paper Size A3

Drawing Number: 201
Drawn Date: 20/1/18
Revision Date:

Dimensions Not To Be
Scaled From This Drawing

Meters

