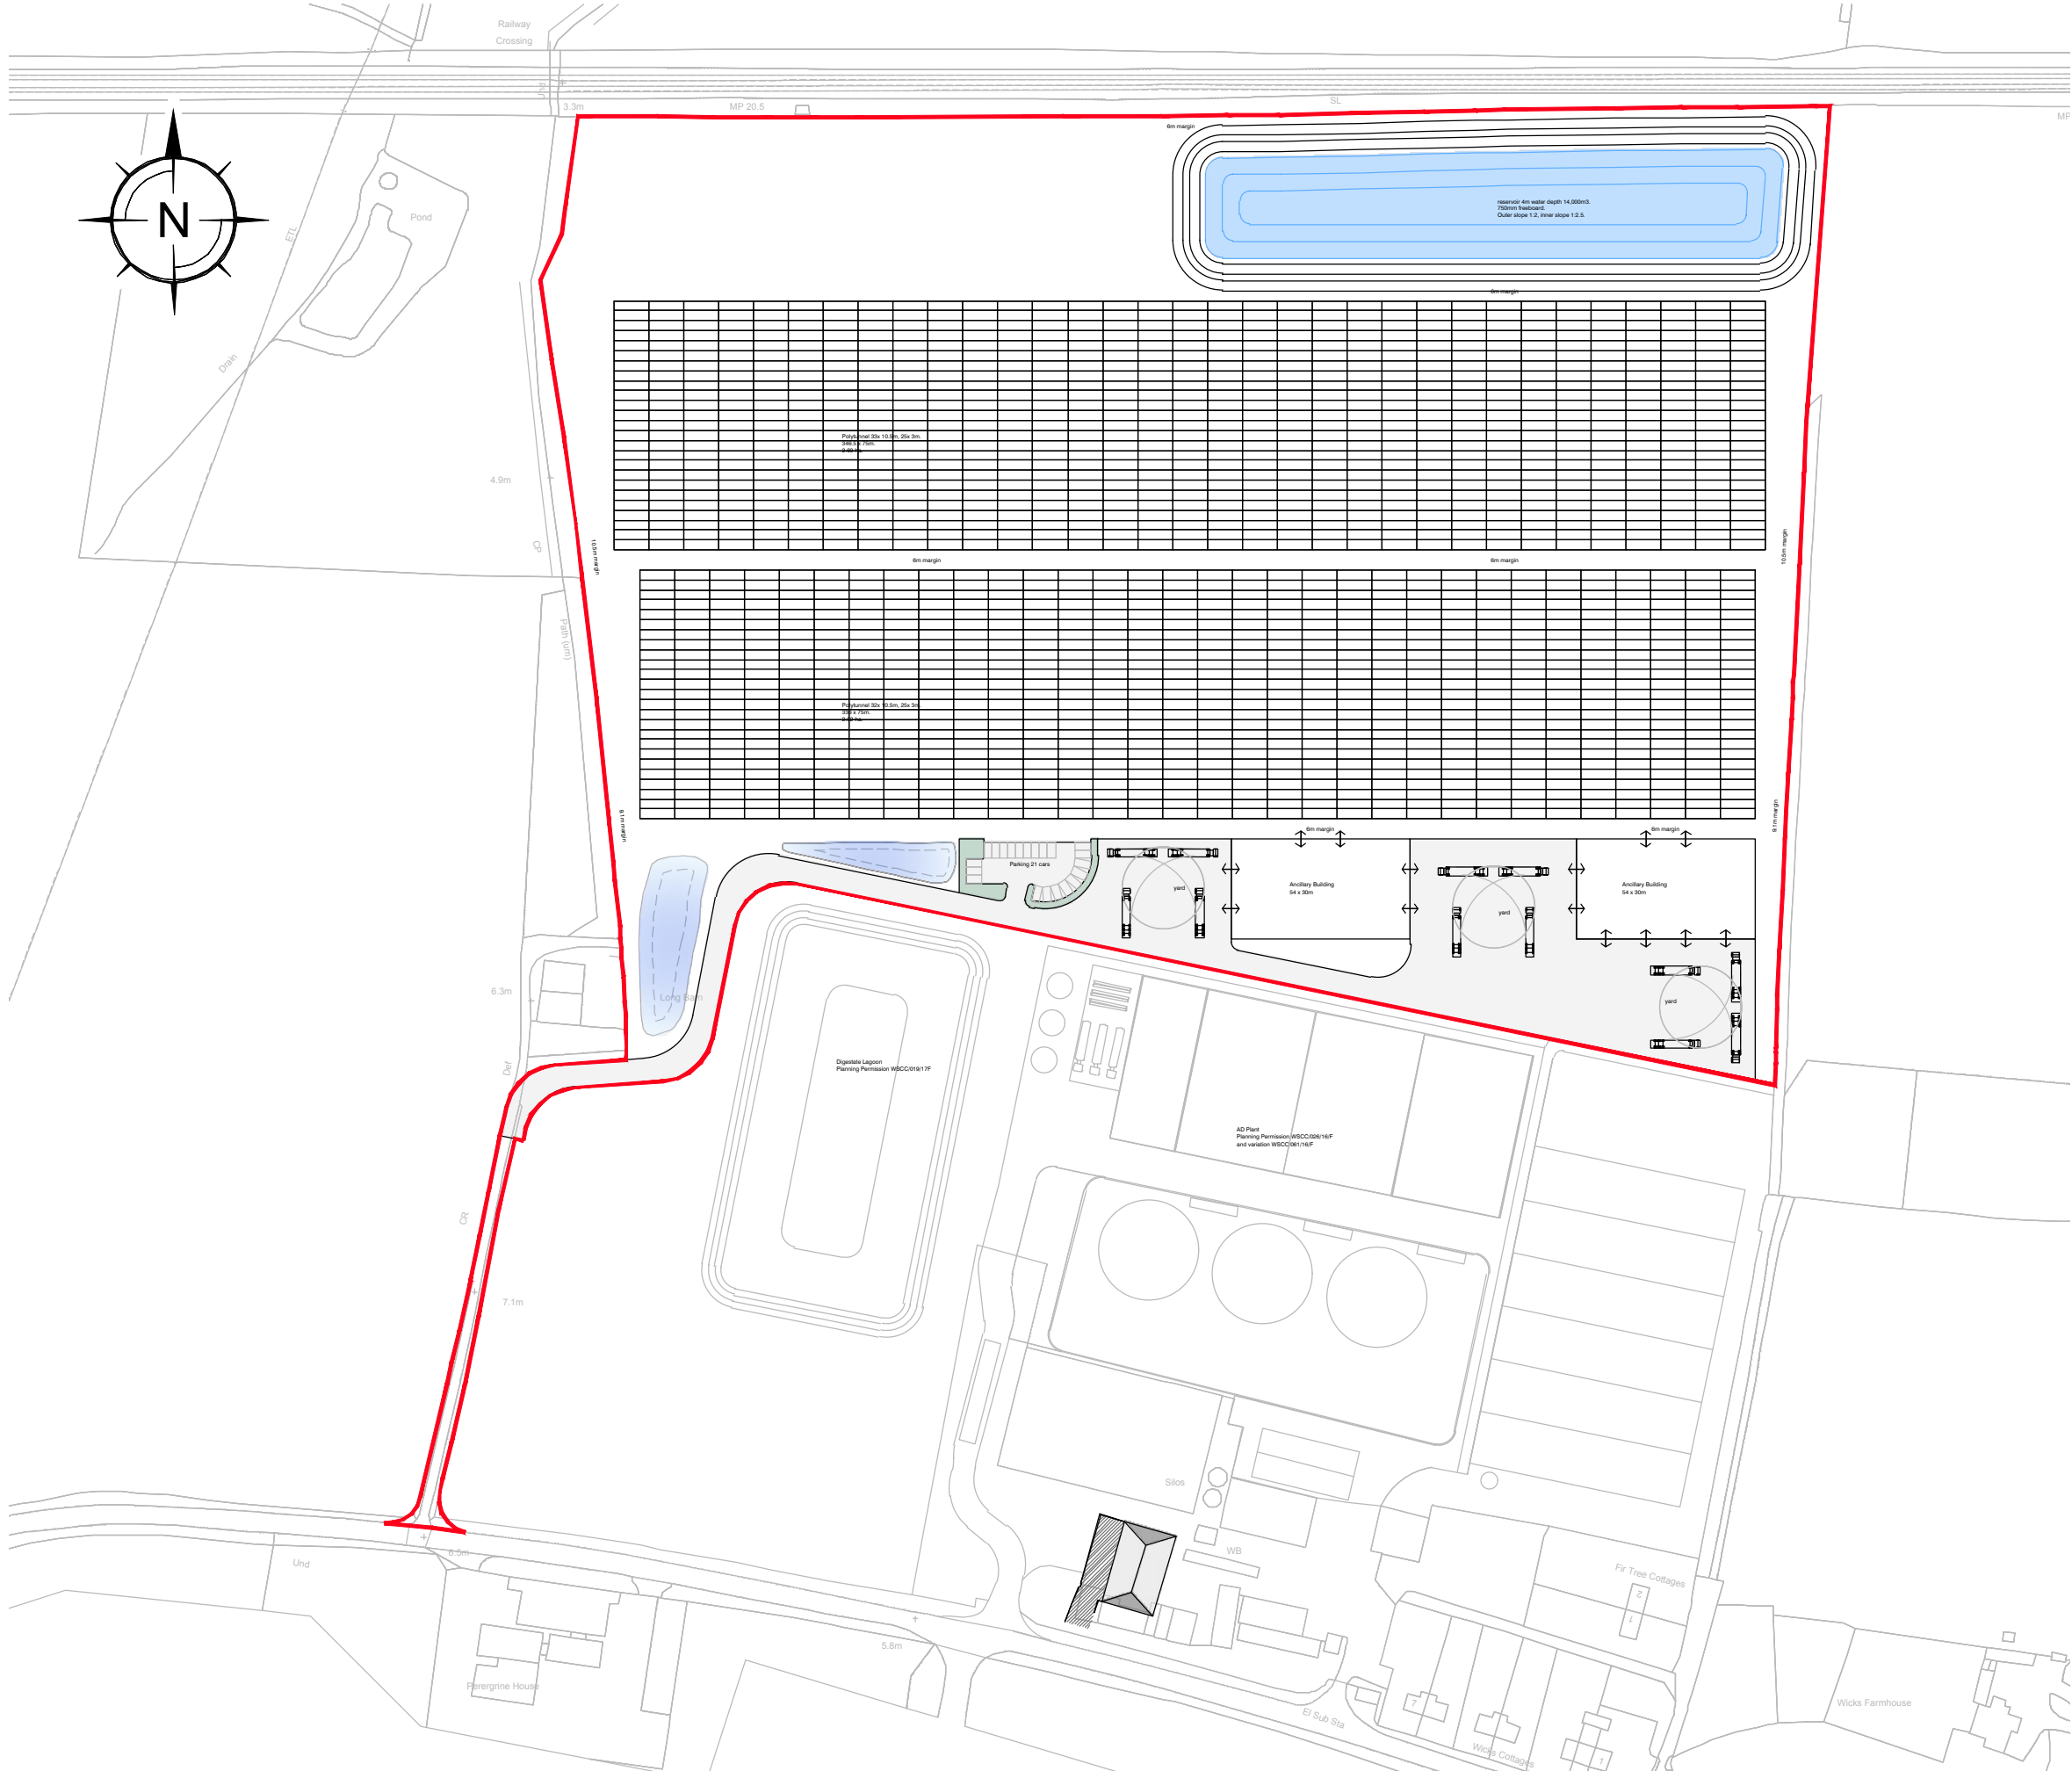


TITLE	
Indicative Site Layout	
SCALE	DRG. No.
1:2000 @ A3	4