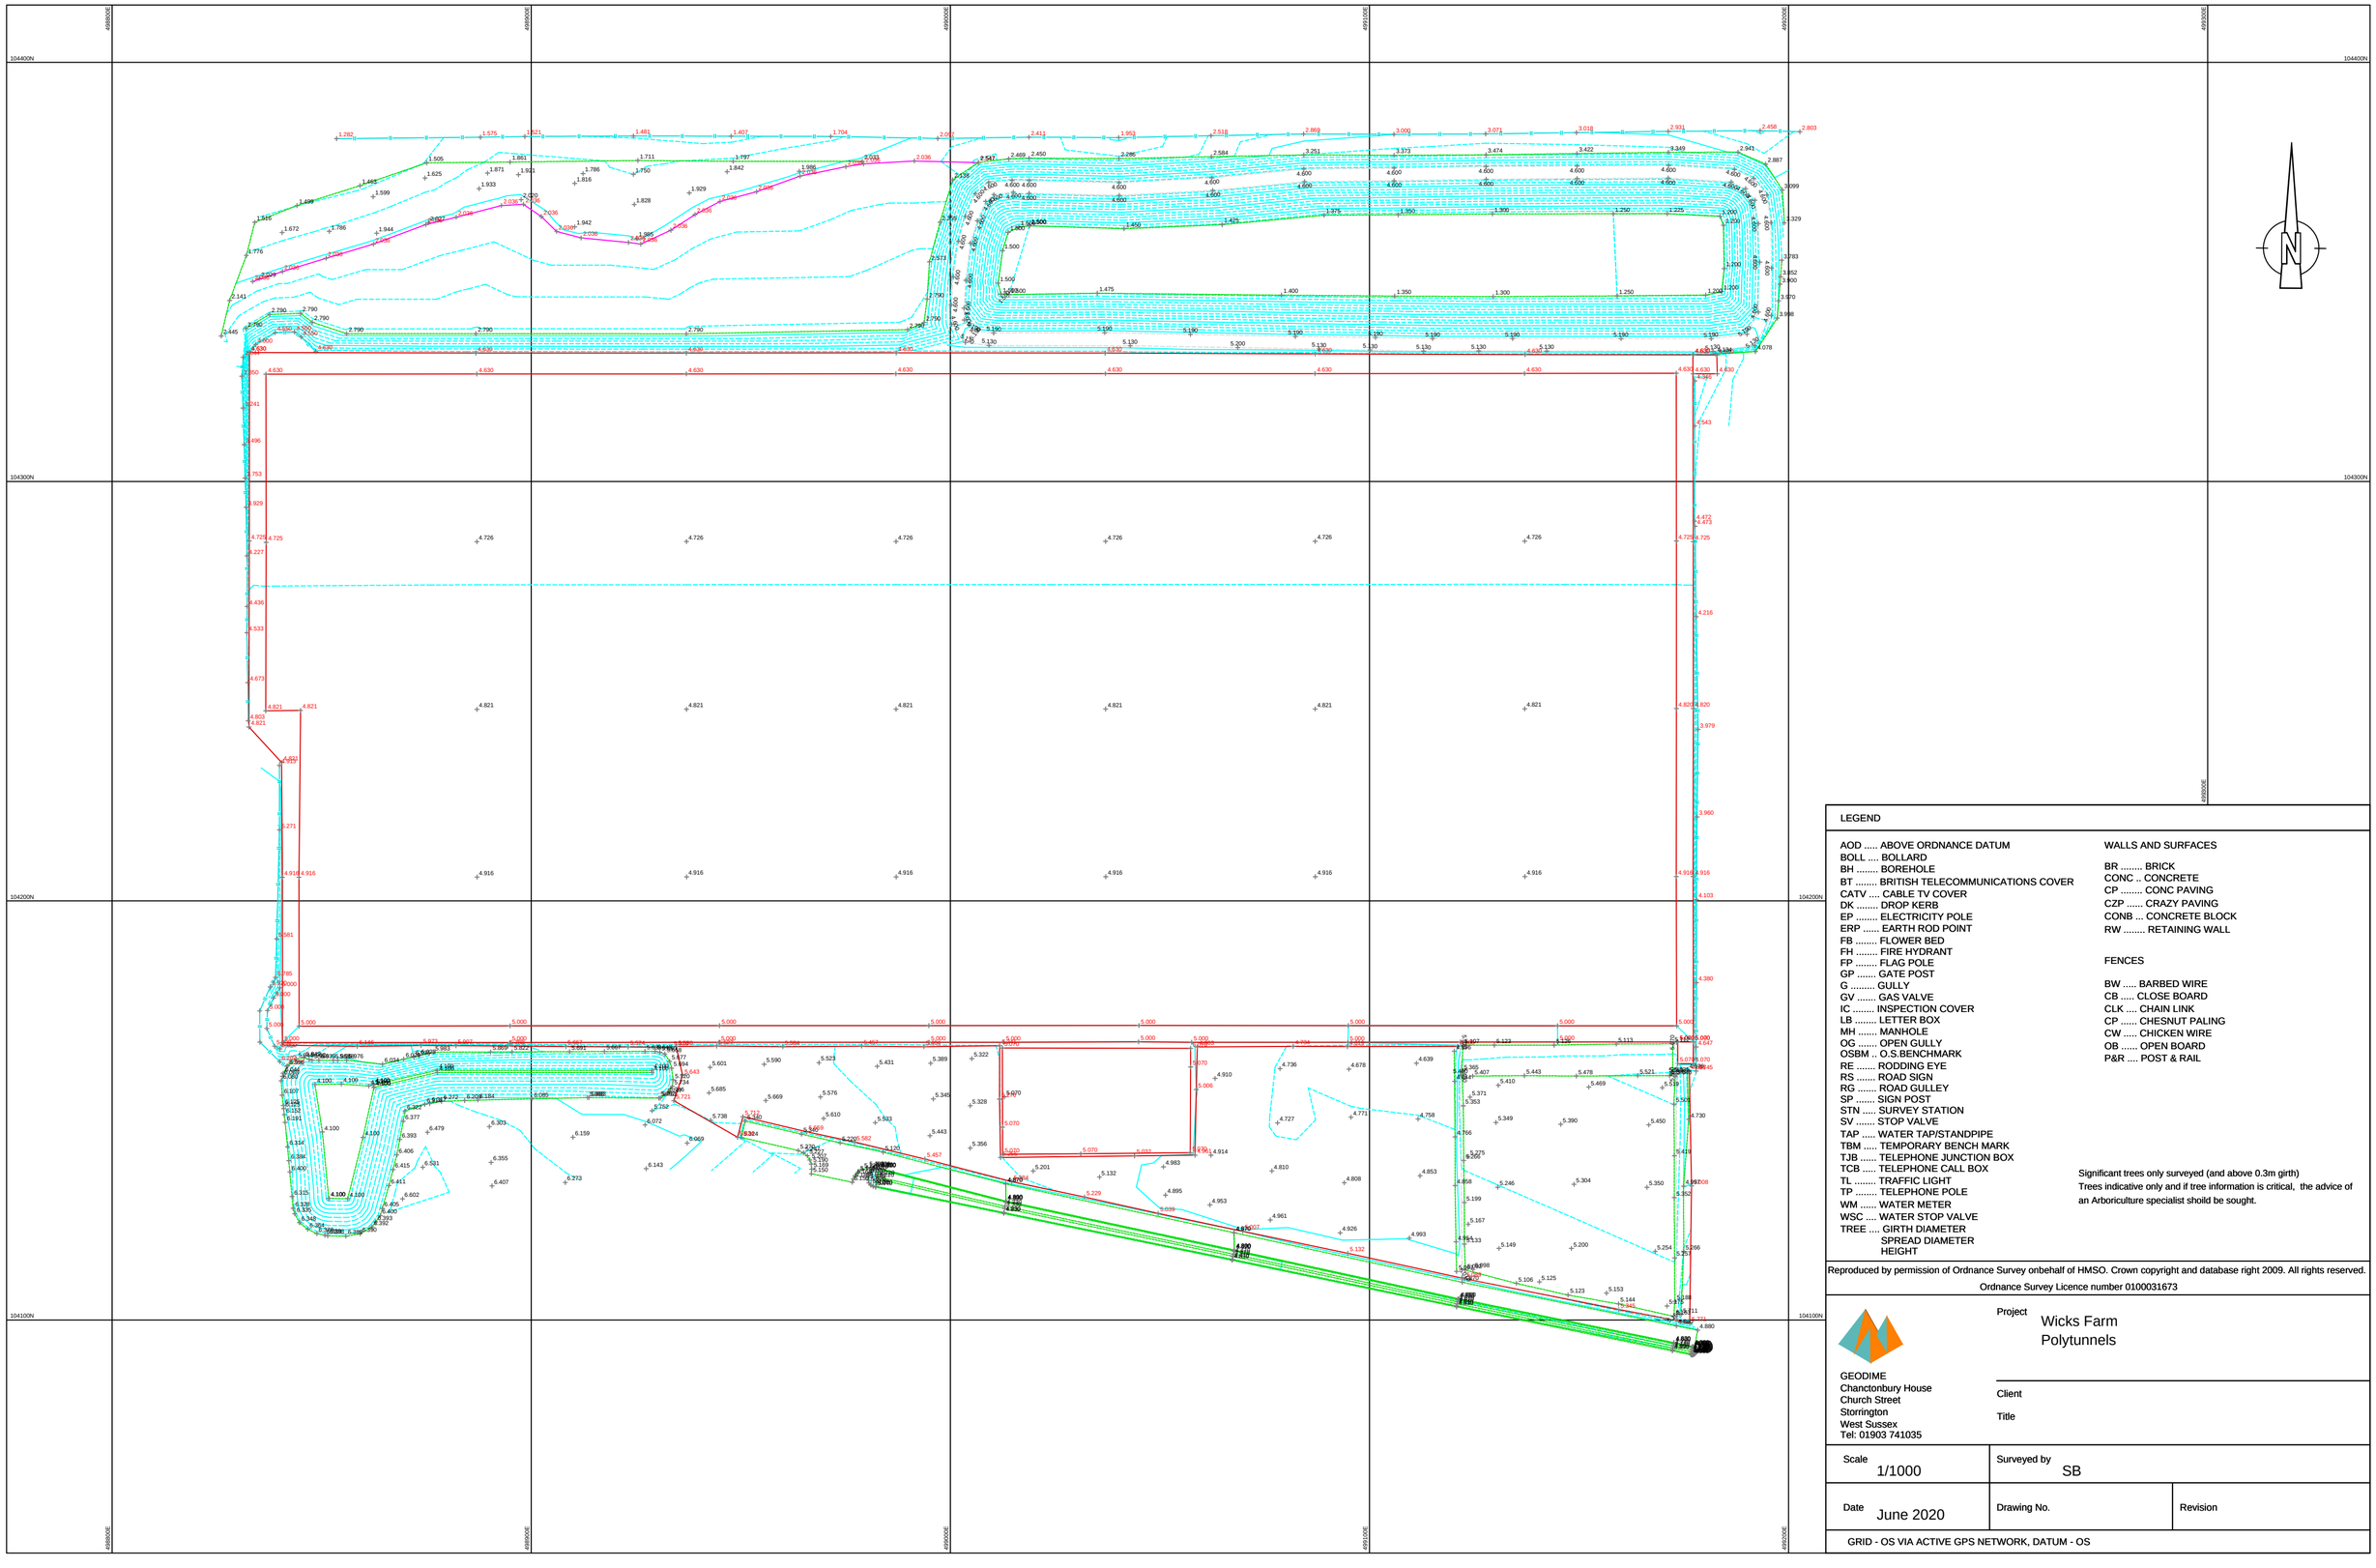


LEGEND

AOD ABOVE ORDNANCE DATUM
BOLL BOLLARD
BH BOREHOLE
BT BRITISH TELECOMMUNICATIONS COVER
CATV CABLE TV COVER
DK DROP KERB
EP ELECTRICITY POLE
ERP EARTH ROD POINT
FB FLOWER BED
FH FIRE HYDRANT
FP FLAG POLE
GP GATE POST
G GULLY
GV GAS VALVE
IC INSPECTION COVER
LB LETTER BOX
MH MANHOLE
OG OPEN GULLY
OSBM .. O.S.BENCHMARK
RE RODDING EYE
RS ROAD SIGN
RG ROAD GULLEY
SP SIGN POST
STN SURVEY STATION
SV STOP VALVE
TAP WATER TAP/STANDPIPE
TBM TEMPORARY BENCH MARK
TJB TELEPHONE JUNCTION BOX
TCB TELEPHONE CALL BOX
TL TRAFFIC LIGHT
TP TELEPHONE POLE
WM WATER METER
WSC WATER STOP VALVE
TREE GIRTH DIAMETER
SPREAD DIAMETER
HEIGHT

WALLS AND SURFACES

BR BRICK
CONC .. CONCRETE
CP CONC PAVING
CZP CRAZY PAVING
CONB ... CONCRETE BLOCK
RW RETAINING WALL

FENCES

BW BARBED WIRE
CB CLOSE BOARD
CLK CHAIN LINK
CP CHESNUT PALING
CW CHICKEN WIRE
OB OPEN BOARD
P&R POST & RAIL

Significant trees only surveyed (and above 0.3m girth)
Trees indicative only and if tree information is critical, the advice of an Arboriculture specialist should be sought.

Reproduced by permission of Ordnance Survey onbehalf of HMSO. Crown copyright and database right 2009. All rights reserved.
Ordnance Survey Licence number 0100031673

GEODIME
Chanctonbury House
Church Street
Storrington
West Sussex
Tel: 01903 741035

Project: Wicks Farm Polytunnels

Client

Title

Scale	Surveyed by	
1/1000	SB	
Date: June 2020	Drawing No.	Revision

GRID - OS VIA ACTIVE GPS NETWORK, DATUM - OS