



WALNUT TREE COTTAGE, SOUTH LANE, HOUGHTON
Existing details 01

Sept 2008

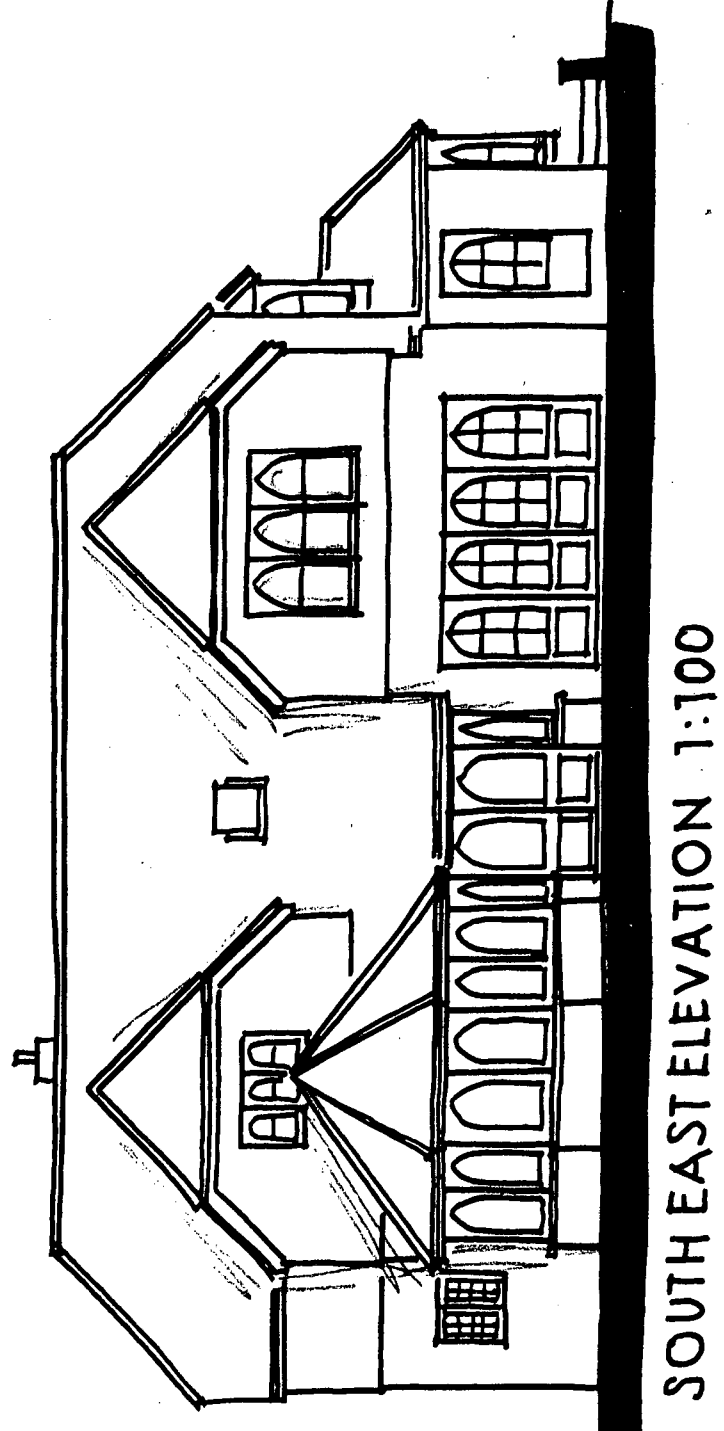

Wayne Gander MCIAT
Architectural Technologist
98 Durrington Lane
Worthing
West Sussex BN13 2RQ
Tel/Fax 01903 694817

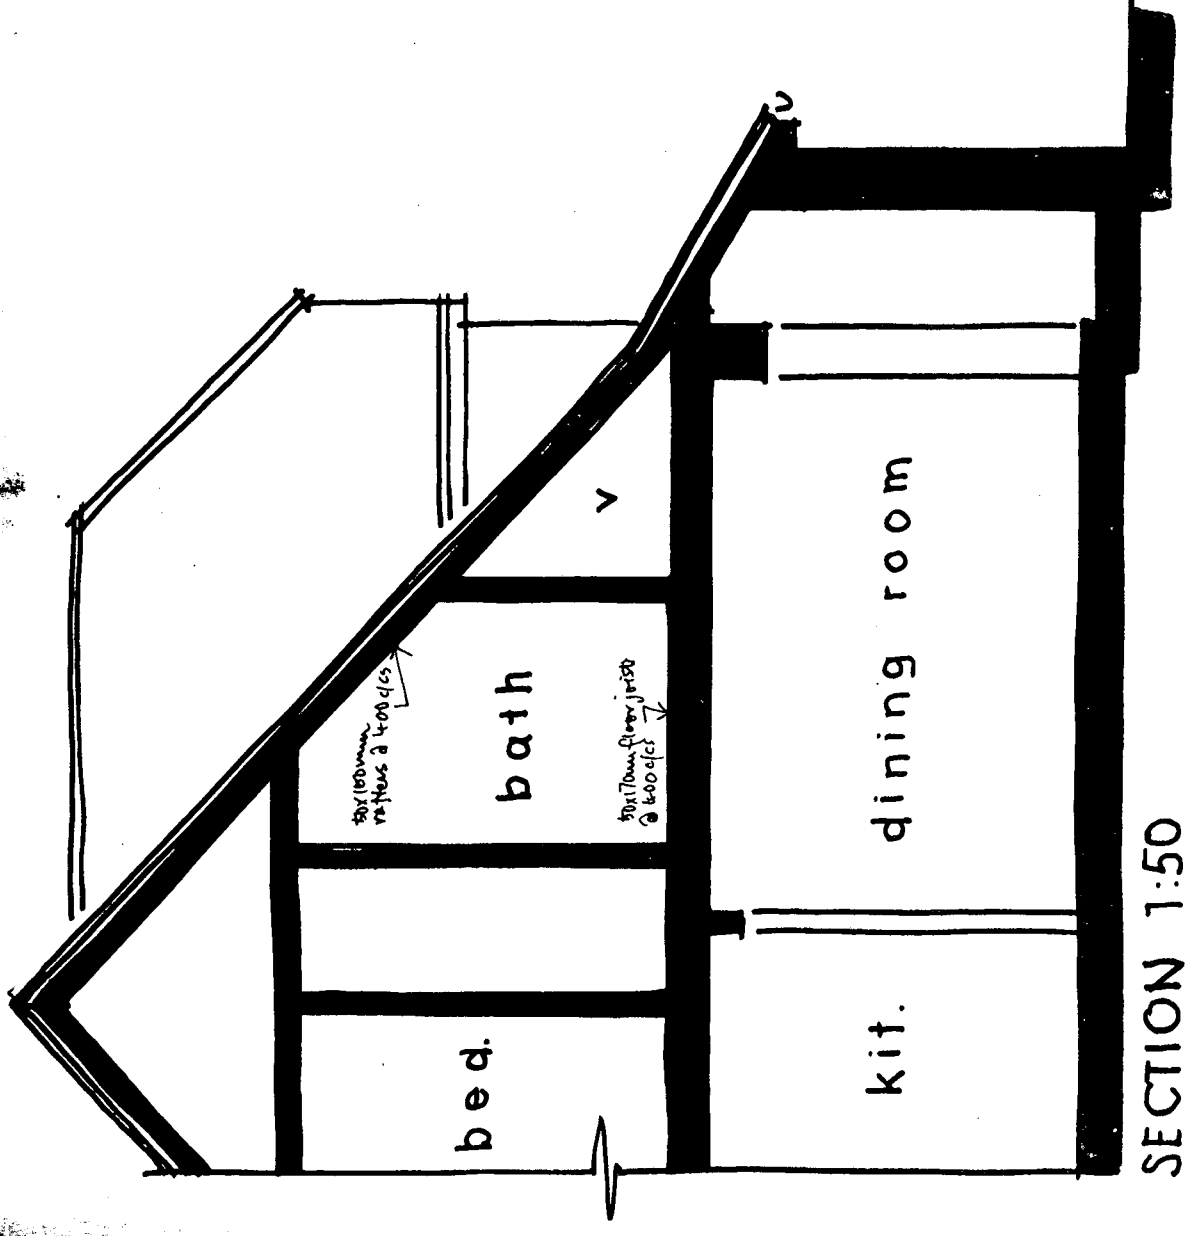