

NOTES

This drawing is the copyright of Cluttons and shall not be reproduced in whole or in part without the written permission of Cluttons. All dimensions are to be checked on site prior to commencement of any work, and refer any discrepancies to the surveyor. All dimensions are to be checked on site prior to commencement of work.



All workmanship and materials to conform with current British Standards, Codes of Practice and Building Regulations. This drawing is to be read in conjunction with all other documents relating to this project.

ARUN DISTRICT COUNCIL


No. 4

19-1-06

RECEIVED

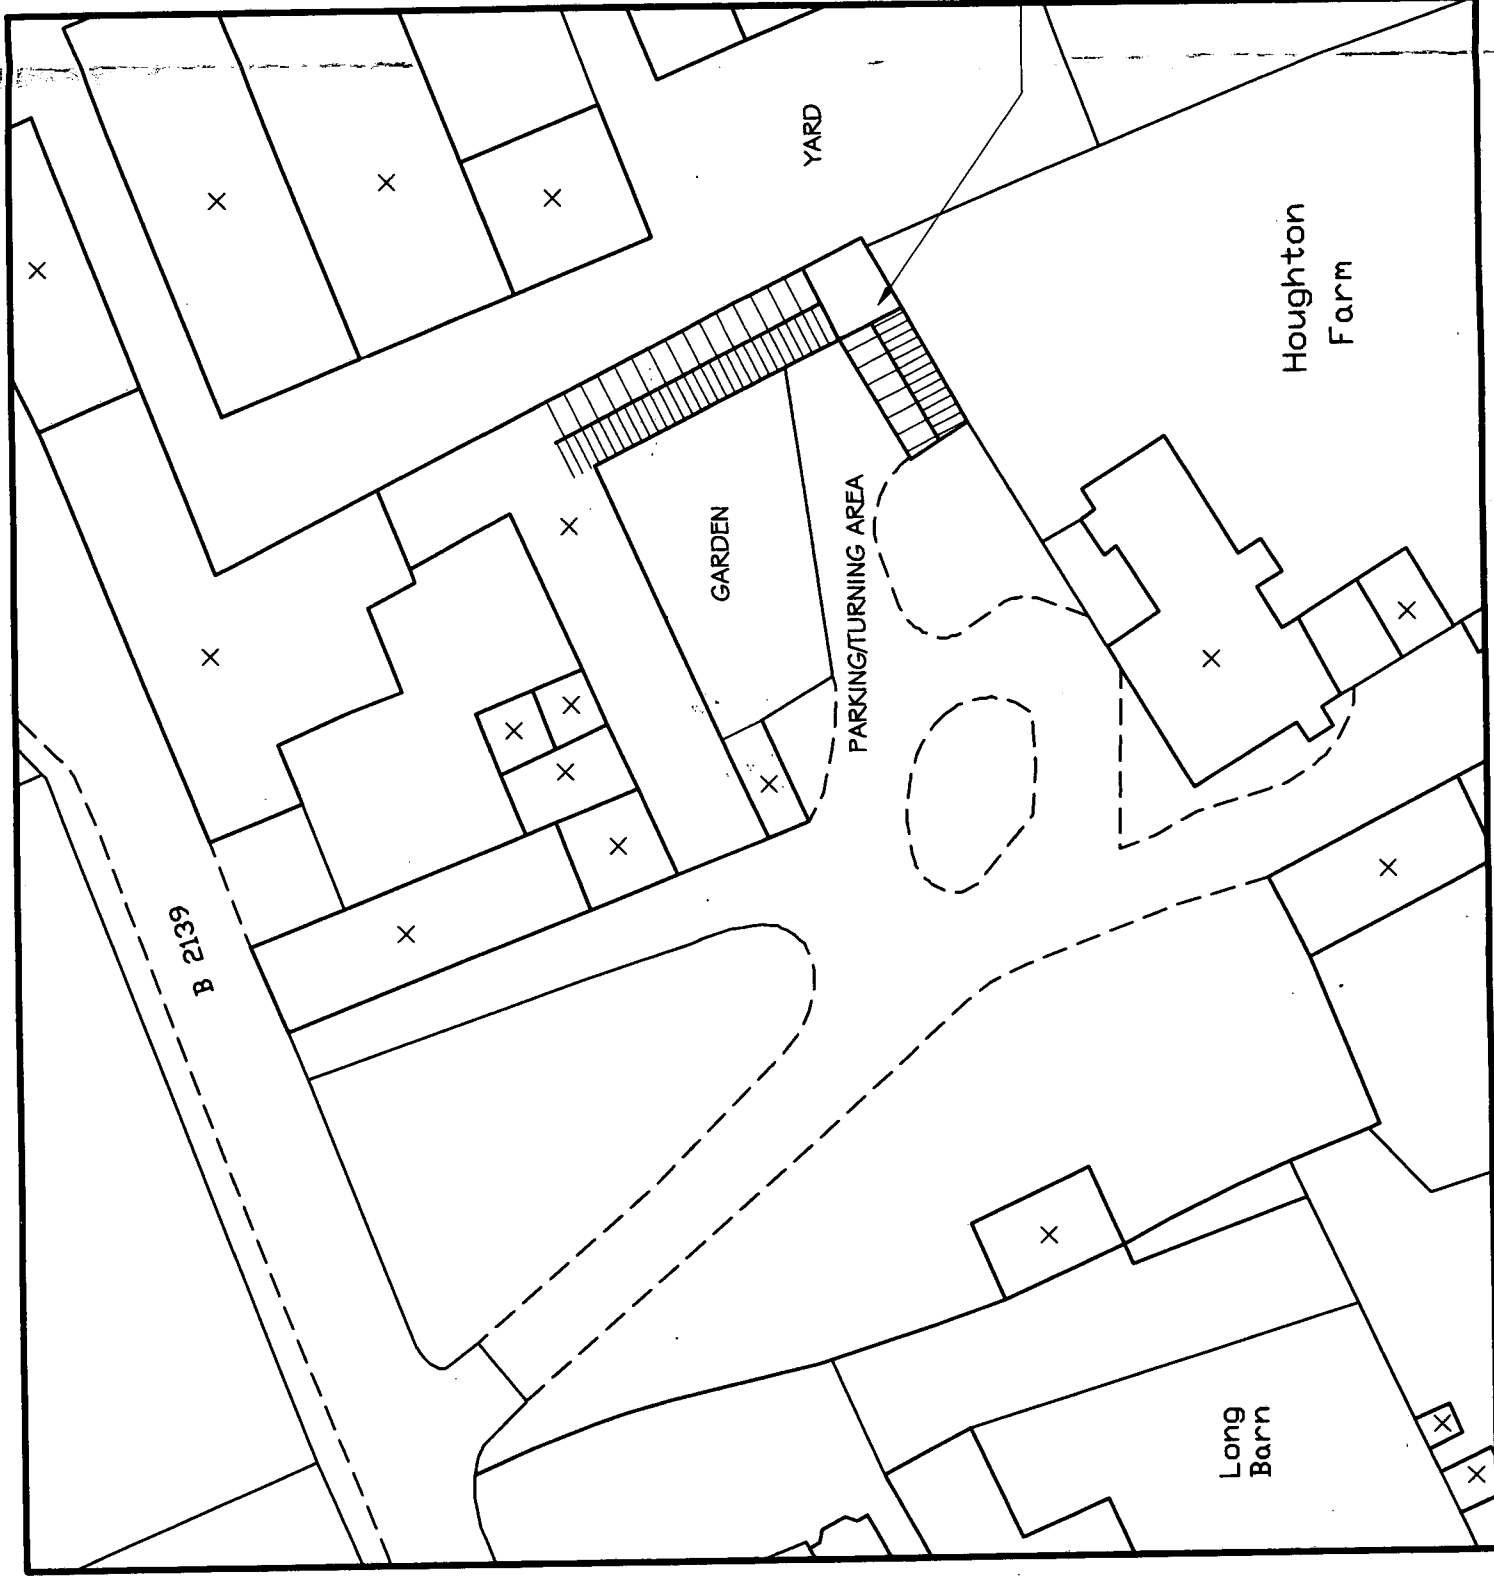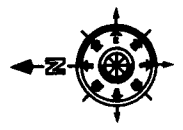

SITE LAYOUT PLAN 1:500

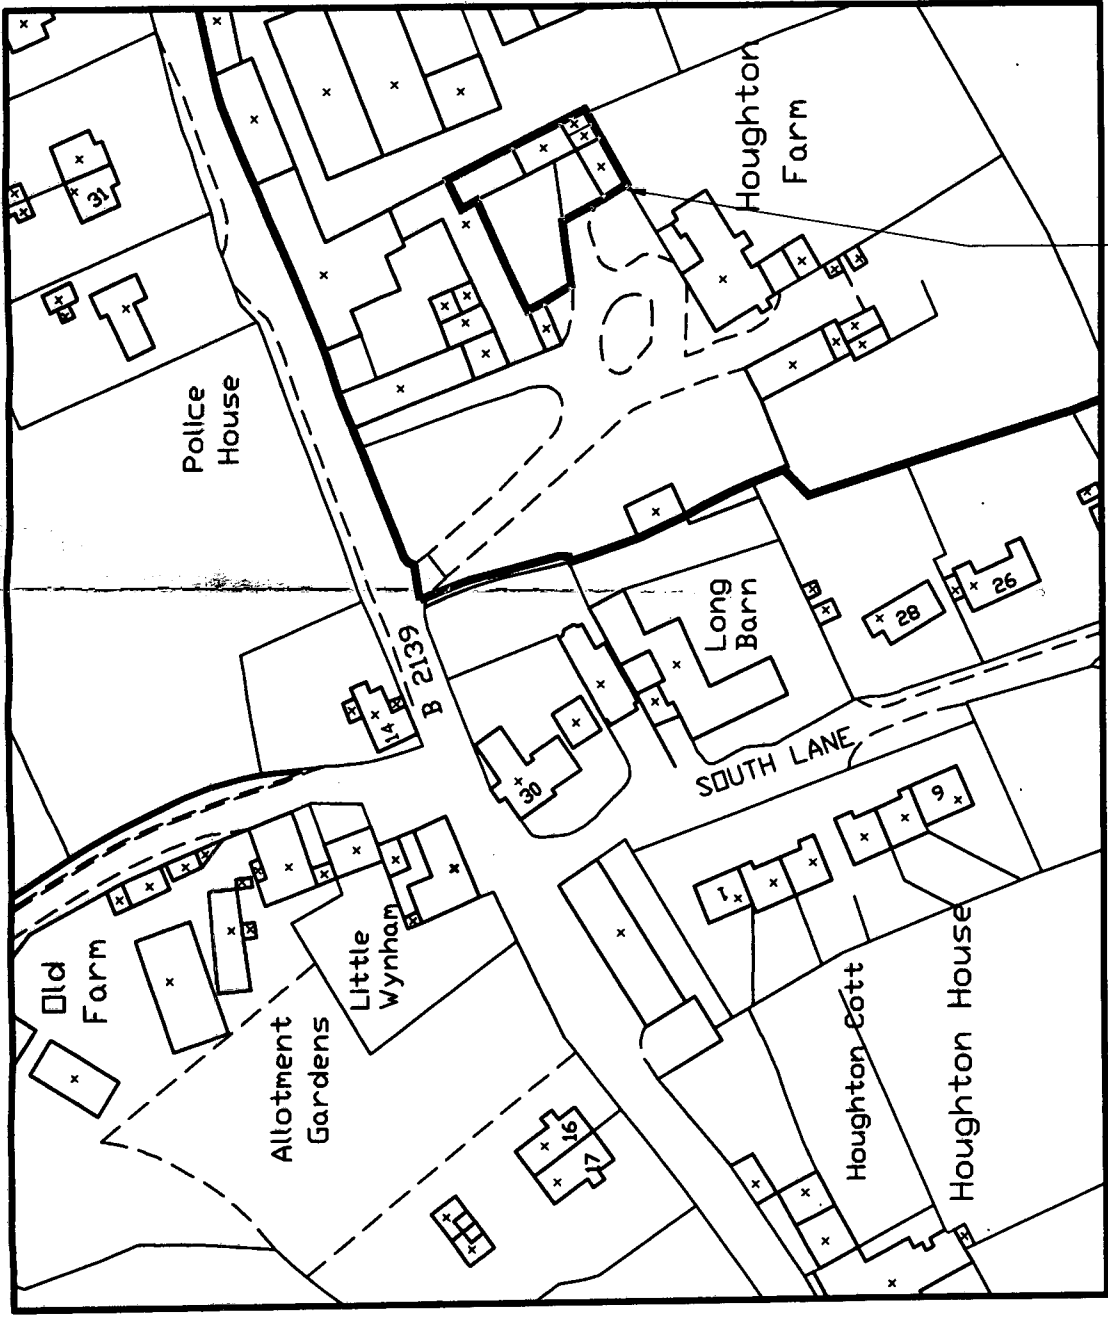

SITE LOCATION PLAN 1:1250

THE SITE

THE SITE

Rev.	Date	Amendment	By
Drawing Status			
Project			
BARNES AT HOUGHTON FARM			
HOUGHTON			
NR ARUNDEL			
Client			
COUNTS OF ANCRAMS 1988			
SETTLEMENT			
Drawing			
SITE LOCATION AND LAYOUT			
PLANS			
Drawn By			
PLB			
Date	DEC 05	Scale	1:1250/1:500
Dwg No	6665/P/04	Rev	

CLUTTONS

Project and Building Consultancy

Cluttons LLP, 1 London Road,
Arun, West Sussex BN18 9BH
Tel: 01903 862213 Fax: 01903 862784
DX 66601 Arundel
www.cluttons.co.uk