


ARUN DISTRICT COUNCIL				
No.	14	7	10	TC

PLAN OF GARDEN STORE
AND PLANTING LAYOUT
SCALE 1:100

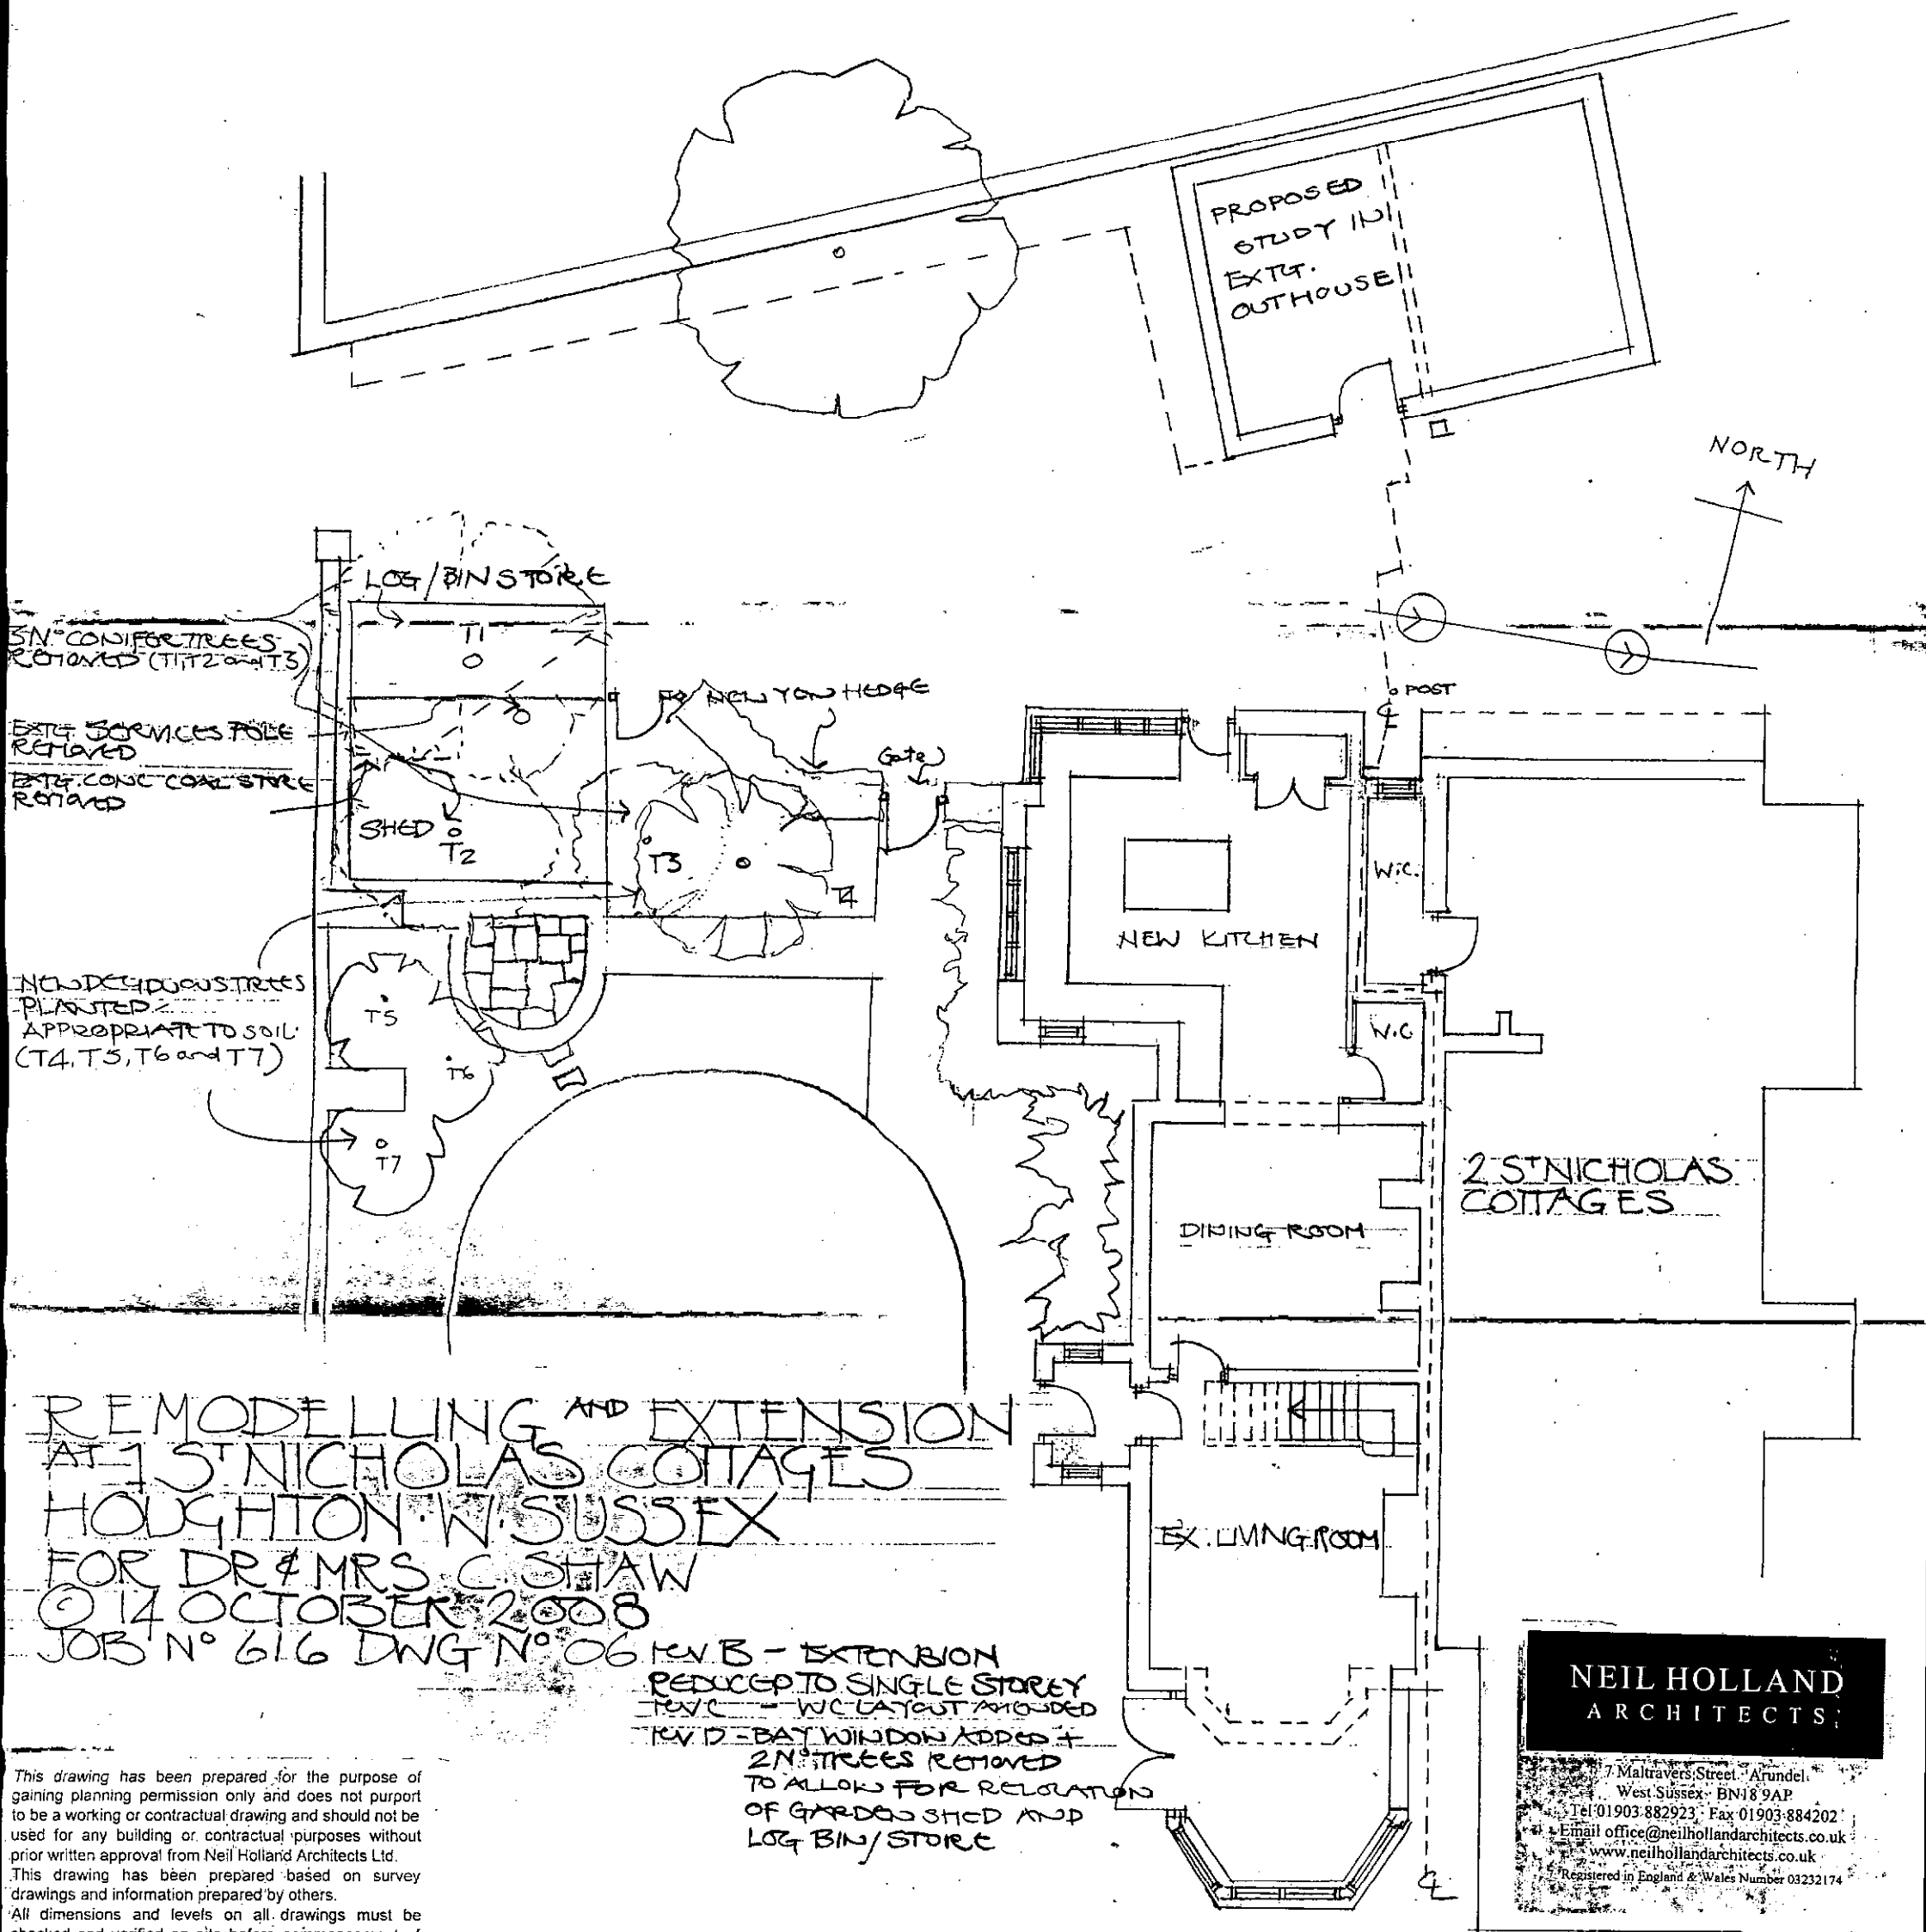

REMODELLING AND EXTENSION
AT 1 ST NICHOLAS COTTAGES
HOUGHTON W. SUSSEX
FOR DR & MRS C. SHAW
© 14 OCTOBER 2008
JOB N° 616 DWG N° 06

REV B - EXTENSION
REDUCED TO SINGLE STOREY
REV C - WC LAYOUT AMENDED
REV D - BAY WINDOW ADDED +
2N° TREES REMOVED
TO ALLOW FOR RELOCATION
OF GARDEN SHED AND
LOG BIN/STORE

**NEIL HOLLAND
ARCHITECTS**

7 Maltravers Street, Arundel,
West Sussex, BN18 9AP
Tel: 01903 882923 Fax: 01903 884202
Email: office@neilhollandarchitects.co.uk
www.neilhollandarchitects.co.uk
Registered in England & Wales Number 03232174

This drawing has been prepared for the purpose of gaining planning permission only and does not purport to be a working or contractual drawing and should not be used for any building or contractual purposes without prior written approval from Neil Holland Architects Ltd. This drawing has been prepared based on survey drawings and information prepared by others. All dimensions and levels on all drawings must be checked and verified on site before commencement of works.