


ONLY FIGURED DIMENSIONS TO BE USED FOR CONSTRUCTION PURPOSES. ALL DIMENSIONS ARE TO BE CHECKED ON SITE PRIOR TO INSTALLATION AND ANY DISCREPANCIES TO BE NOTIFIED TO THE ARCHITECT.
© This drawing is copyright and must not be reproduced without the written consent of the Architect.

REV DATE DESCRIPTION

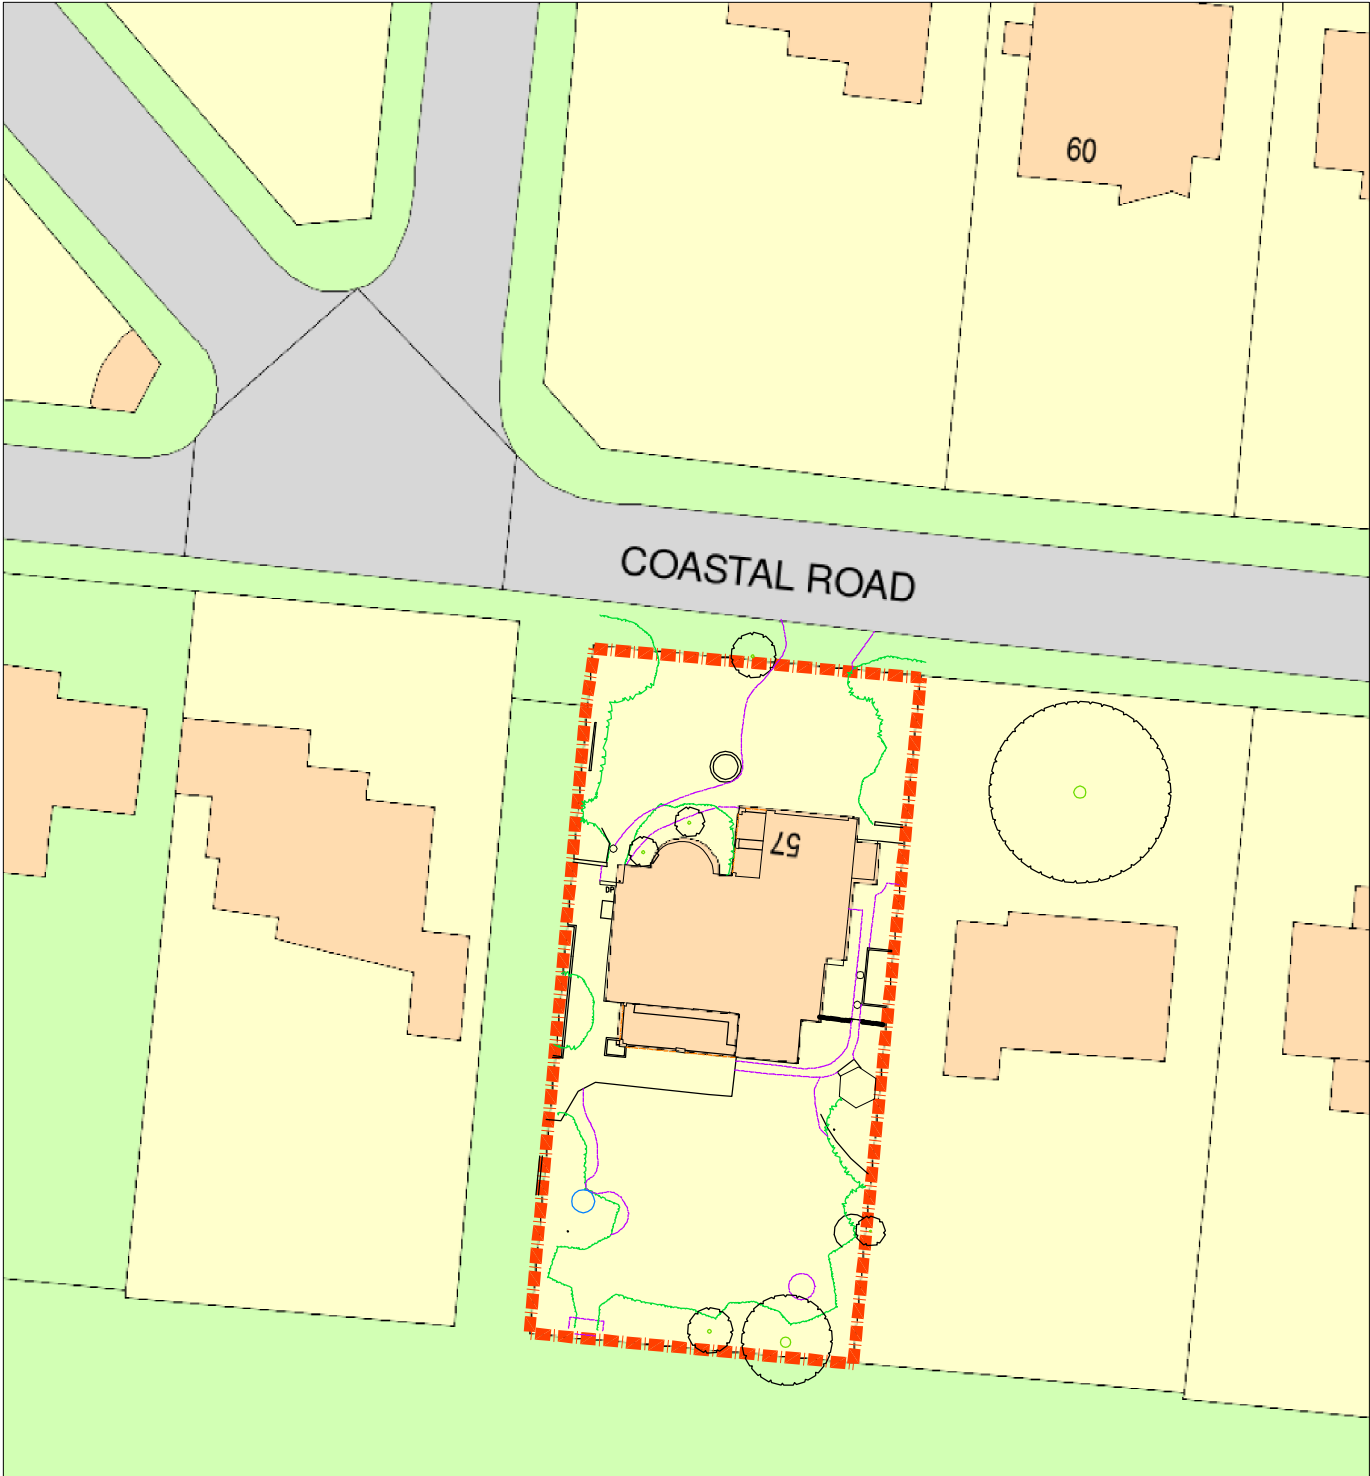

1:500 Block Plan as existing



PRE APP ADVICE

La Casa, Coastal Road, BN16 1SN

Block Plan as existing

 **saville jones** | architects

date: Jan 18

scale: as shown @A4

1716

SK

18