



ONLY FIGURED DIMENSIONS TO BE USED FOR CONSTRUCTION PURPOSES. ALL DIMENSIONS ARE TO BE CHECKED ON SITE PRIOR TO INSTALLATION AND ANY DISCREPANCIES TO BE NOTIFIED TO THE ARCHITECT.
© This drawing is copyright and must not be reproduced without the written consent of the Architect.

REV	DATE	DESCRIPTION
A	20 Mar 18	Revised following client comments dated 20 March 2018.

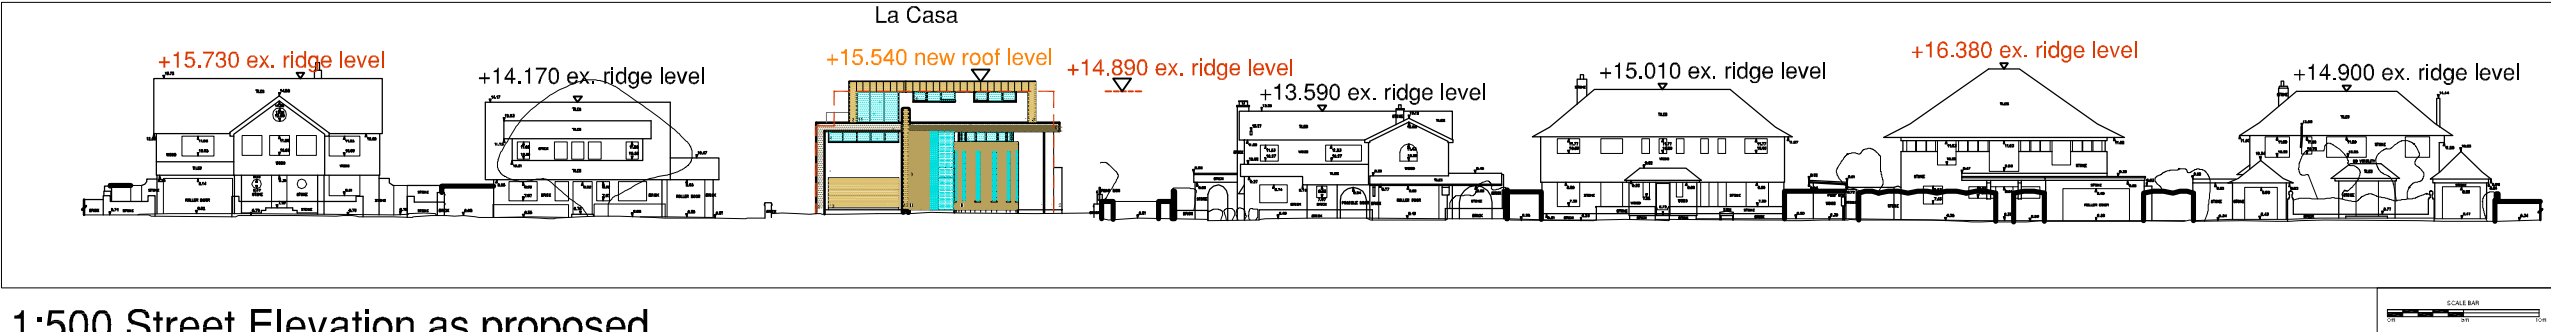

1:500 Street Elevation as proposed

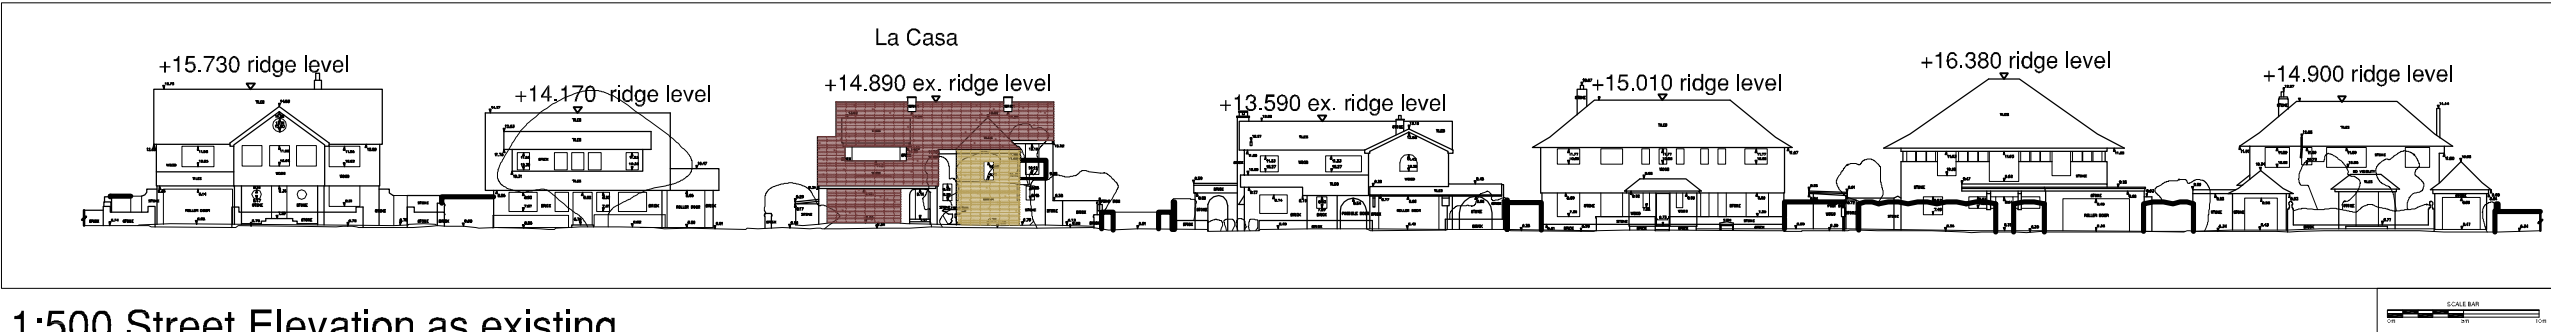

1:500 Street Elevation as existing

PLANNING

La Casa, Coastal Road Street Elevation as existing & proposed



saville jones | architects

date: Mar 18

scale: as shown @A3

1716

SK

33A