



REV	DATE	DESCRIPTION
A	20 Mar 18	Revised following client's comments dated 20 March 2018.
B	11 Jun 18	Spine wall reduced and existing house outline added following Planning Officer's comments received 11 June 2018.

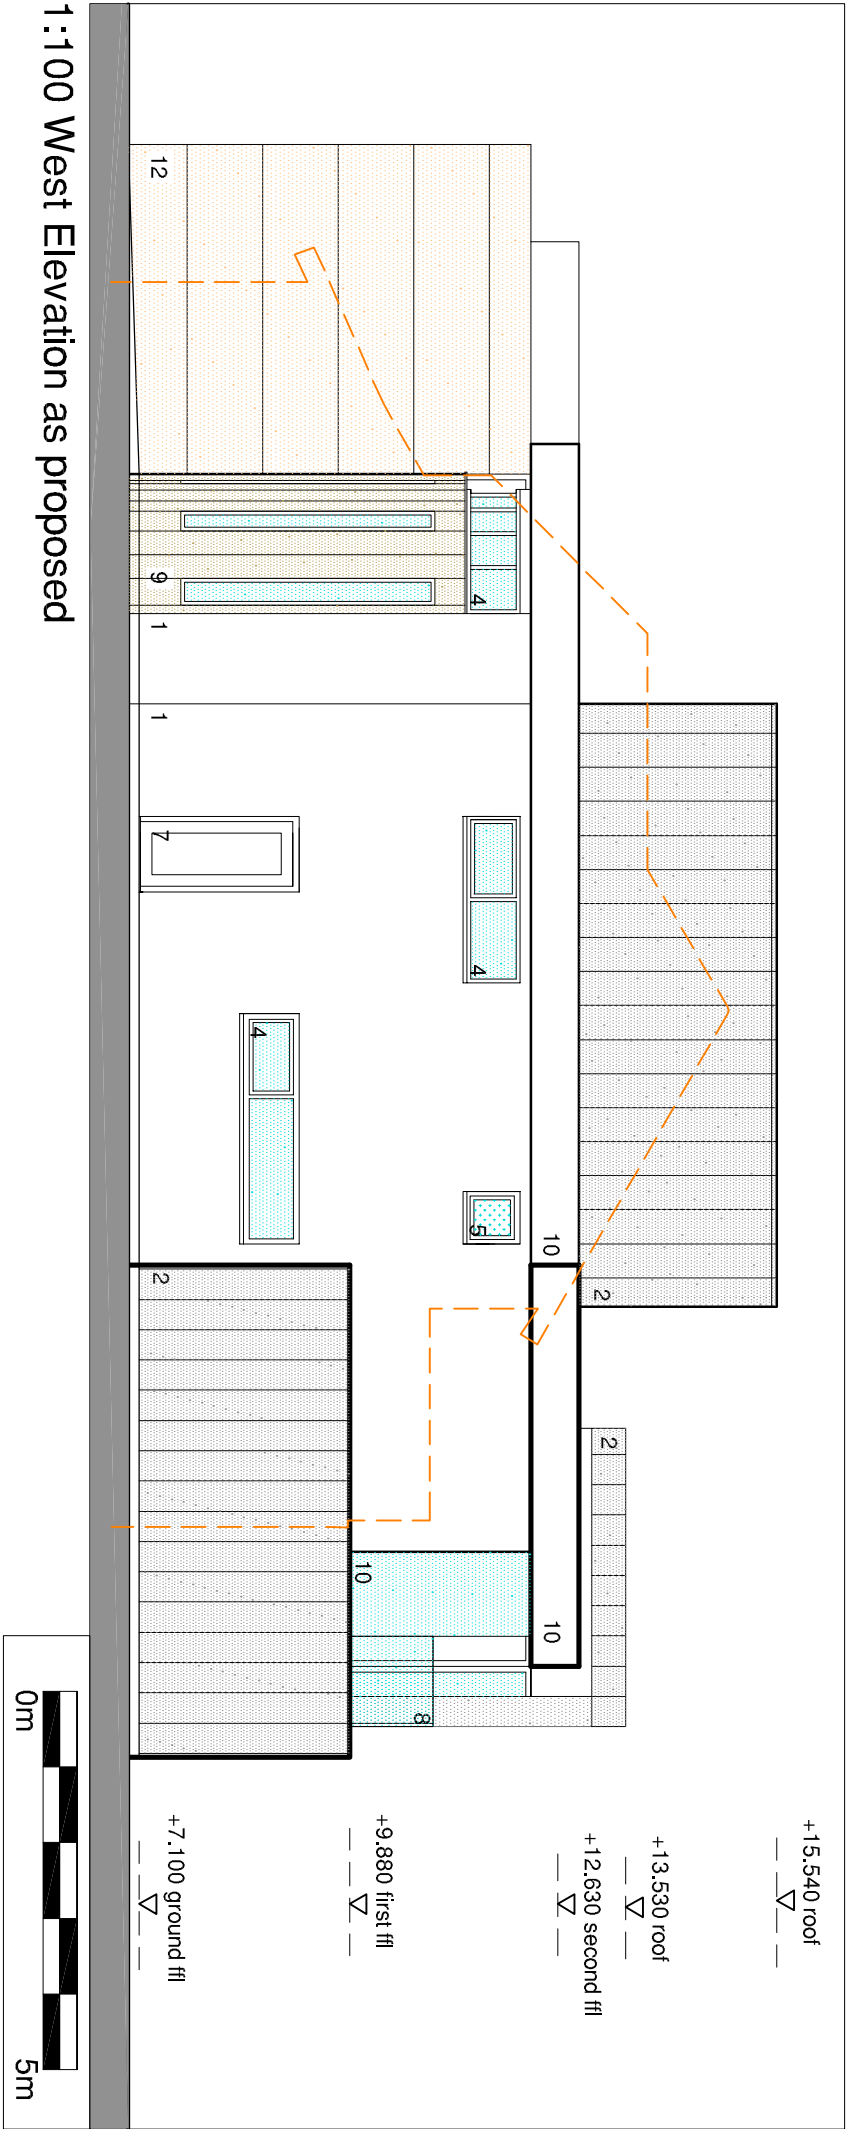

Key:

- 1. Render, colour tba
- 2. Pre-patinated zinc, colour tba
- 4. Powder coated aluminium window clear glass, colour tba
- 5. Powder coated aluminium window opaque glass, colour tba
- 6. Powder coated aluminium glazed door, colour tba
- 7. Powder coated aluminium solid door, colour tba
- 8. Glass Balustrade
- 9. Timber cladding, colour tba
- 10. Powder coated aluminium fascia, colour tba
- 11. Frameless glass window
- 12. Stone cladding, tba
- 13. Powder coated aluminium garage door, colour tba

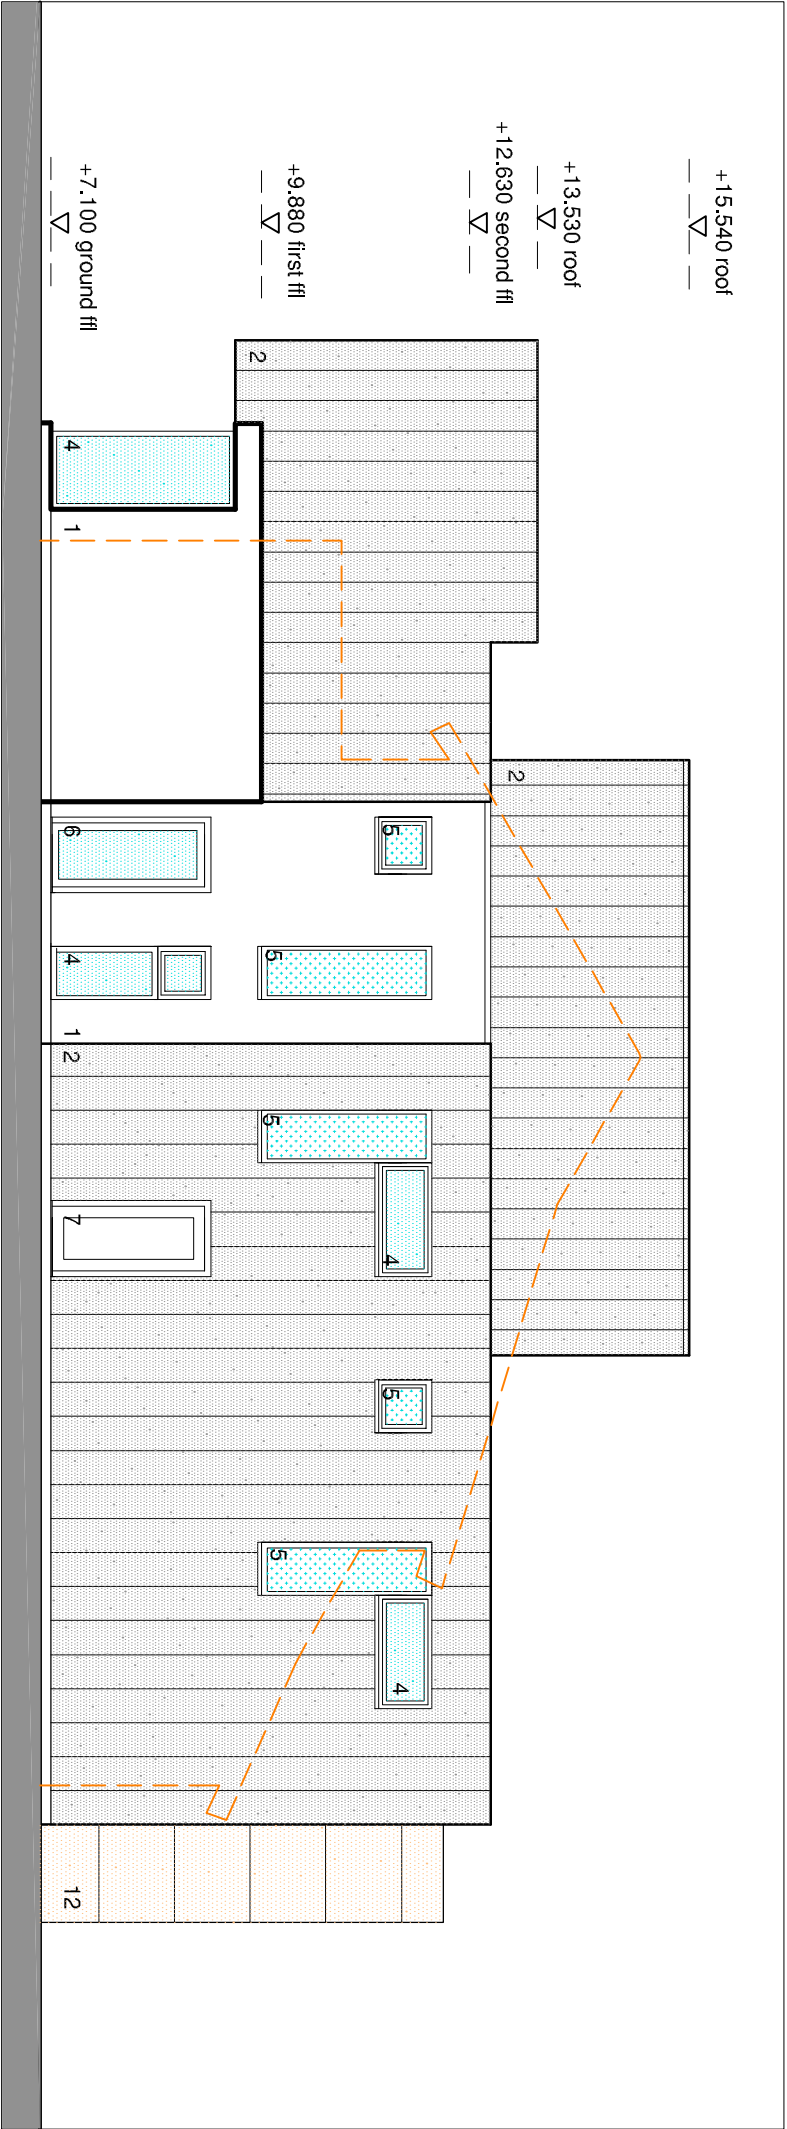

PLANNING

1:100 East Elevation as proposed

La Casa, Coastal Road

West & East Elevations as proposed

saville jones | architects

DWG: \DRAWINGS\PROGRAM SA_A1_200.DWG

date:	Mar 18	1716	SK	28B
scale:	as shown @A3			