

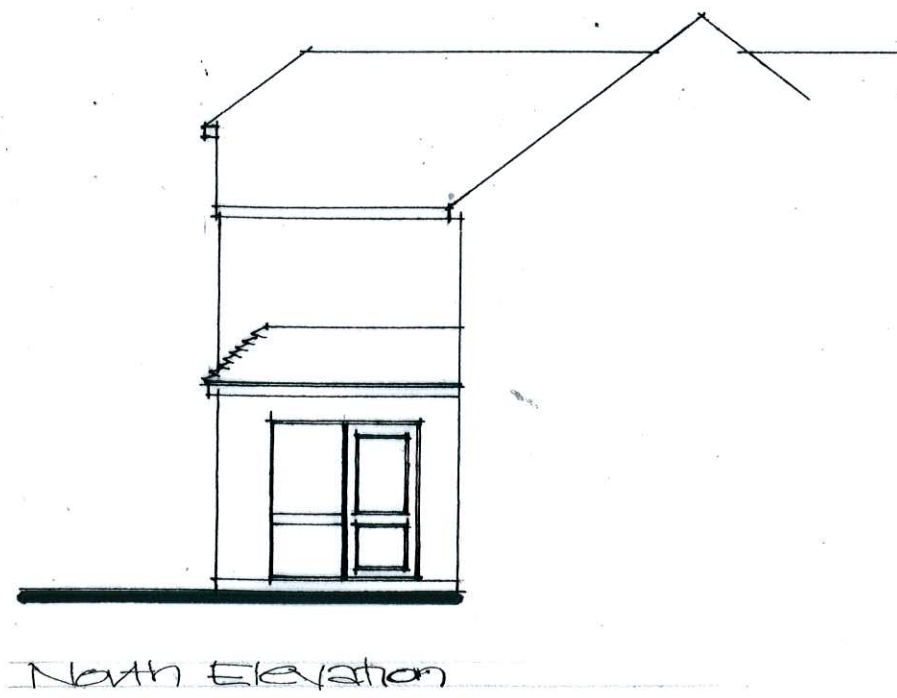
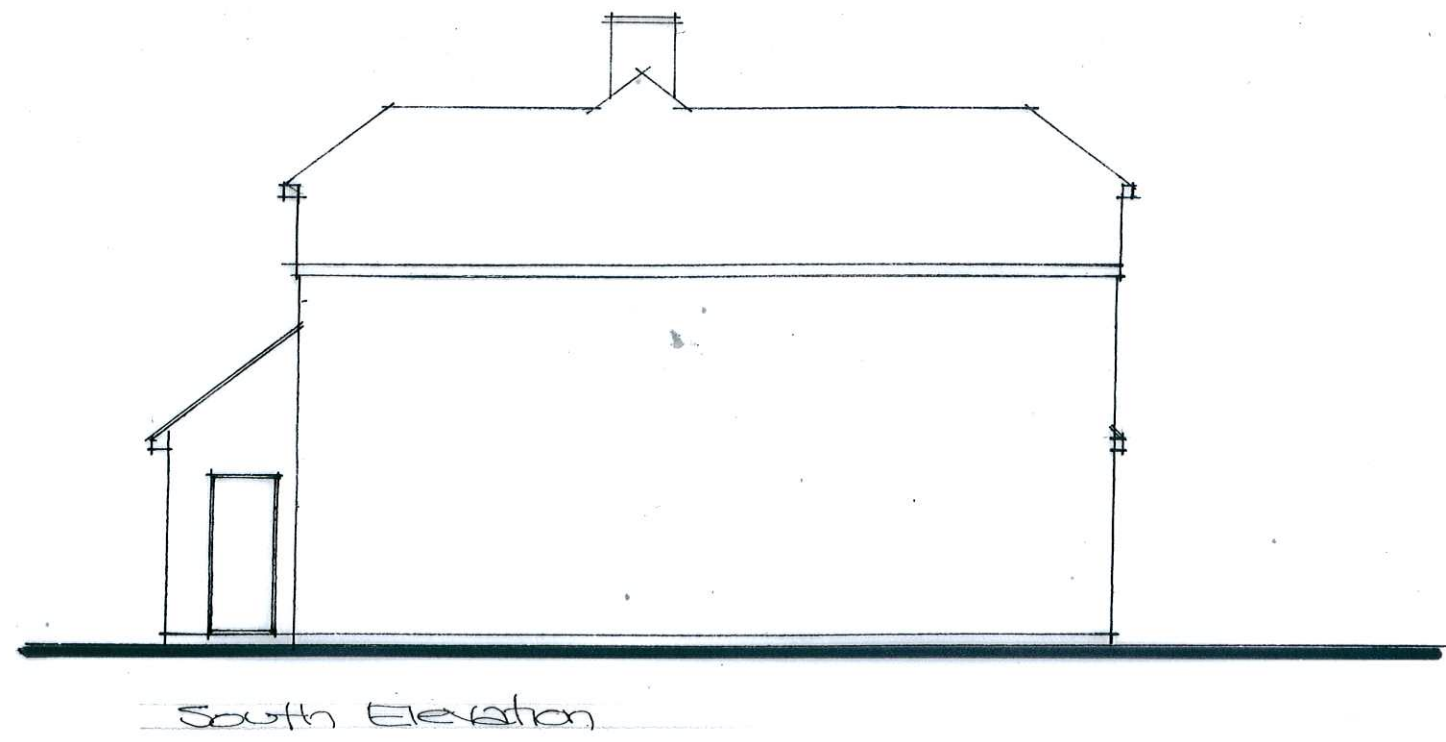
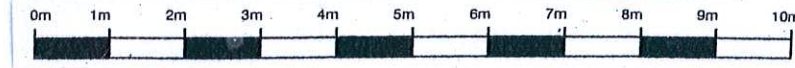


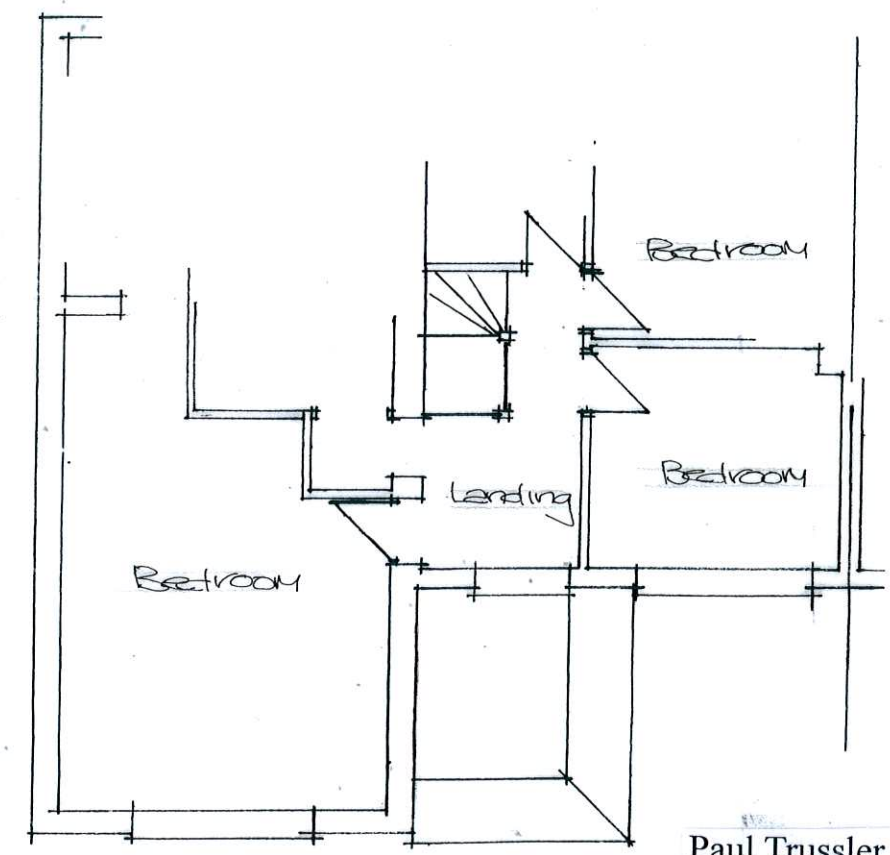

Existing Elevations 1/100

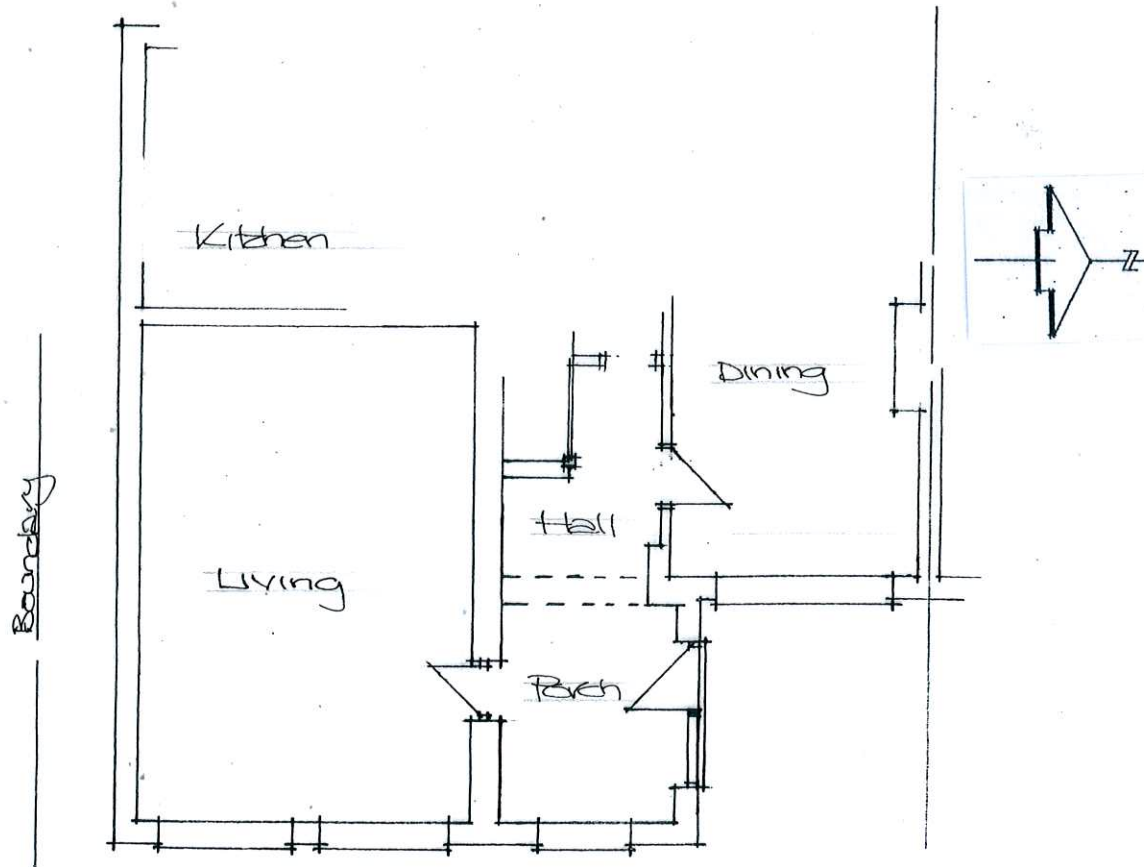

2 MEADOW VIEW PEAK LANE
KINGSTON GORSE
EAST PRESTON
WEST SUSSEX BN16 1RN

Paul Trussler
44 Firle Road
Lancing
West Sussex
BN15 0NZ