



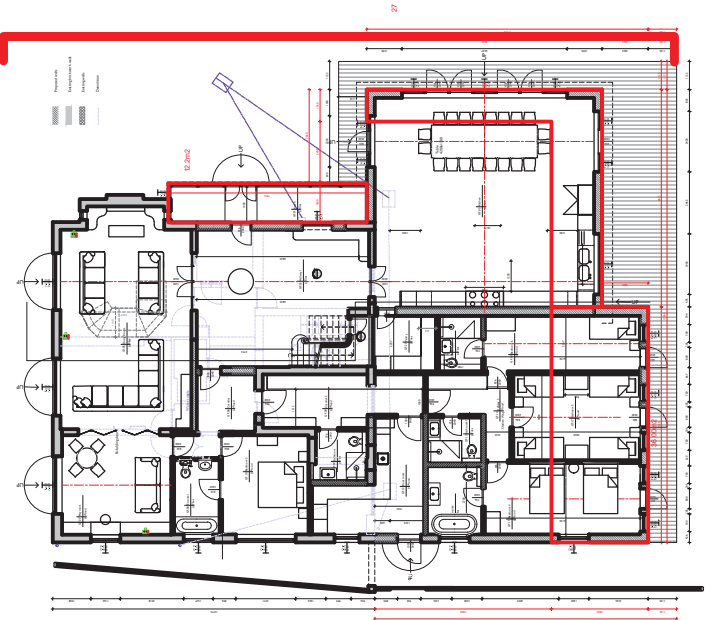

New slate roof

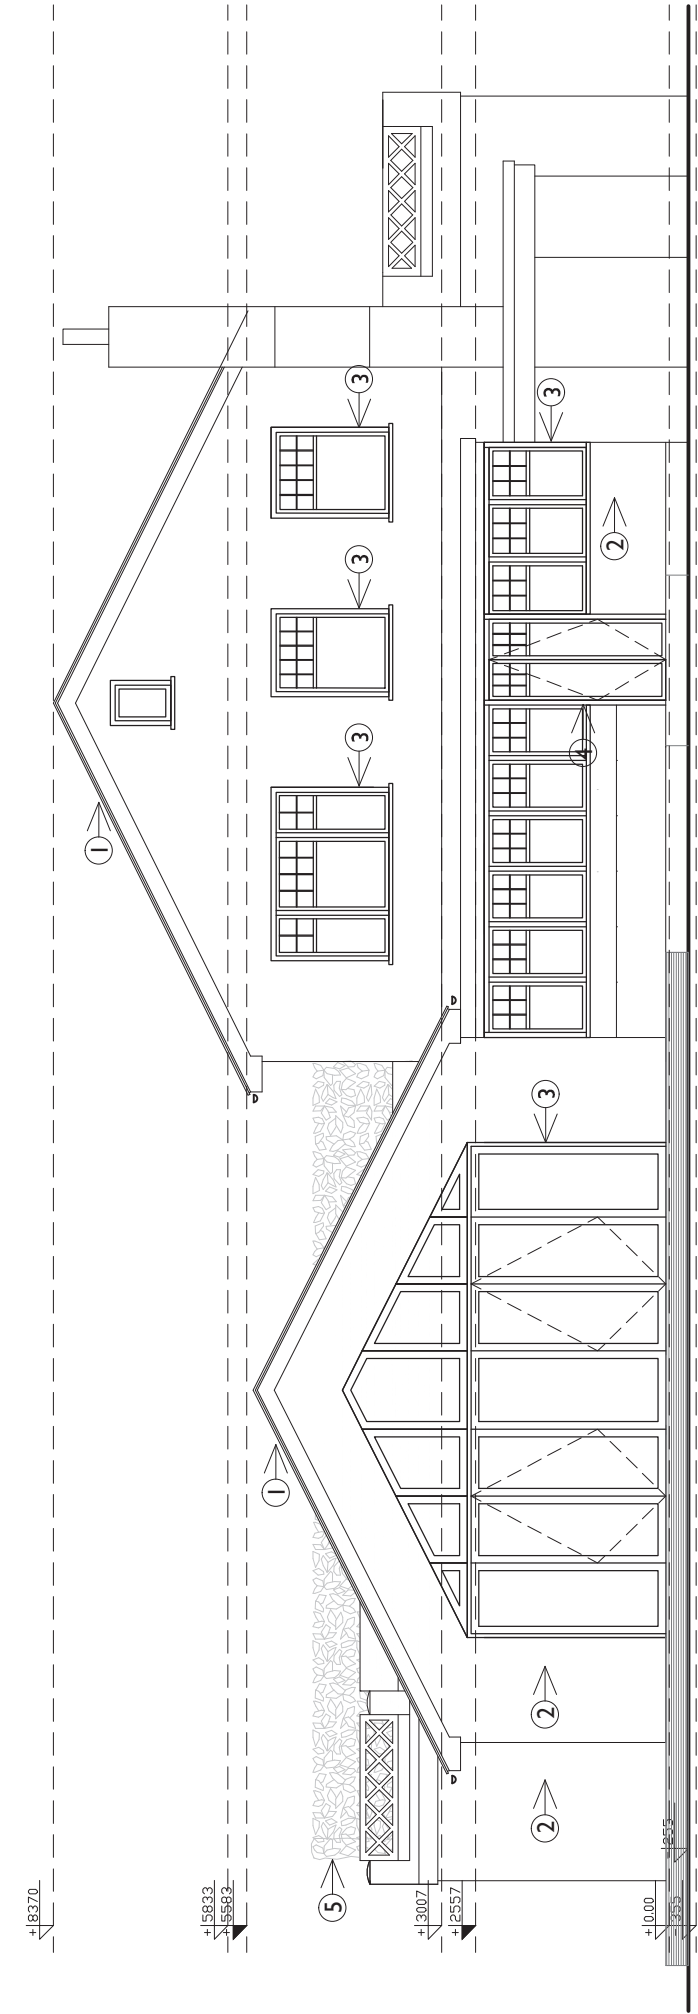


New render walls to match existing walls



New painted white timber windows

- ① New slate roof
- ② New render walls to match existing walls
- ③ New painted white timber windows
- ④ New painted white timber doors
- ⑤ New obscure artificial hedge

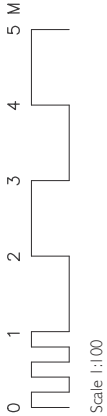

TITLE
PROPOSED
WEST ELEVATION

PROJECT / CLIENT
Panorama,
East Preston
BN16 1QP

REVISION HISTORY
A 15.03.2021

Drawing amended

NOTES
A. Check all dimensions and conditions on site.
B. Precise positions & dimensions of all fixtures and fittings is subject to confirmation on site.
C. Allow for the protection of all finishes and fittings that are to be retained.
D. All drawings are to be read in conjunction with the relevant specification.

UNIT 13 TALINA CENTRE
BAGLEYS LN
FULHAM, LONDON
SW6 2BW
020 7237 9098
PAULINA@LUCINDASANFORD.COM
WWW.LUCINDASANFORD.COM