


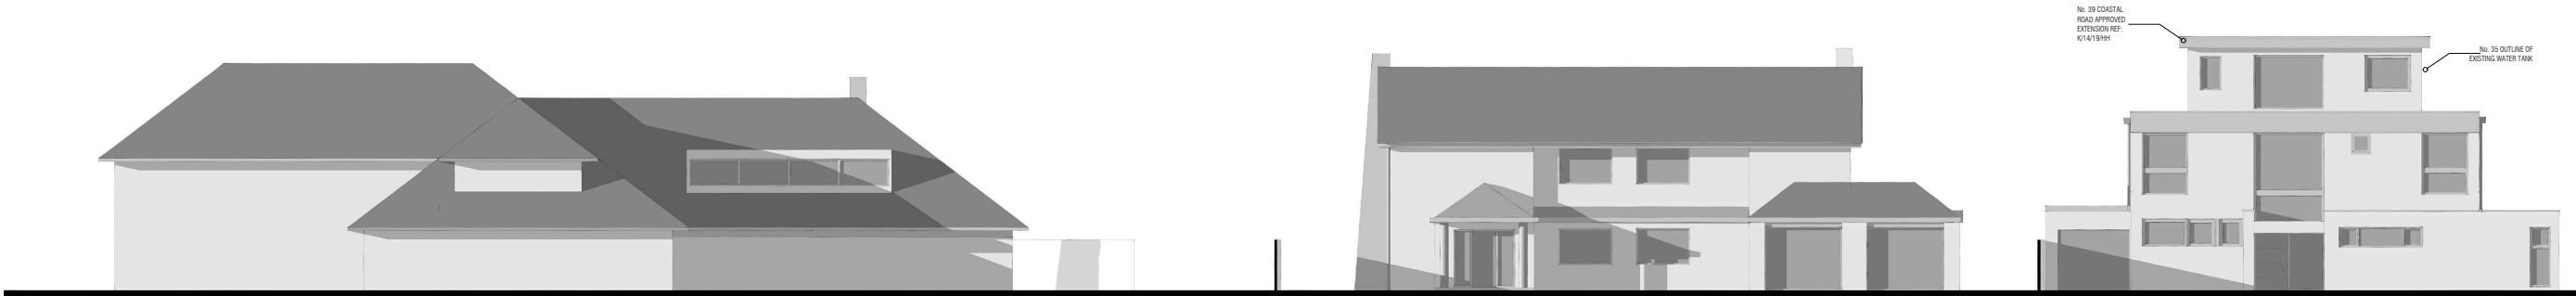

Existing South Elevation



Proposed South Elevation



Existing North Elevation



Proposed North Elevation