




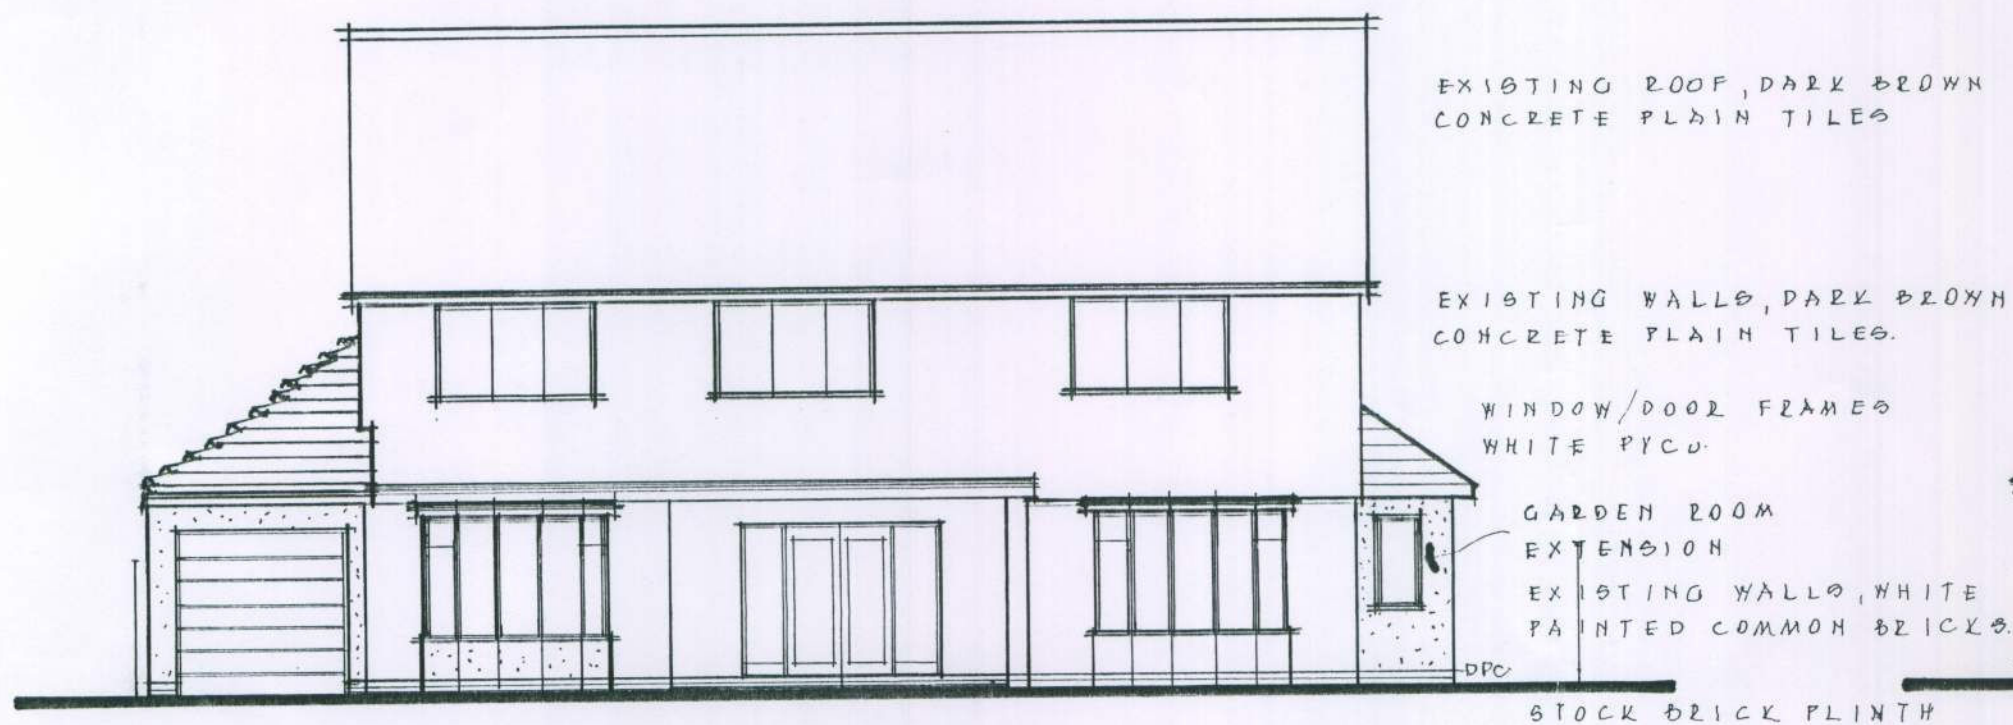


FRONT ELEVATION

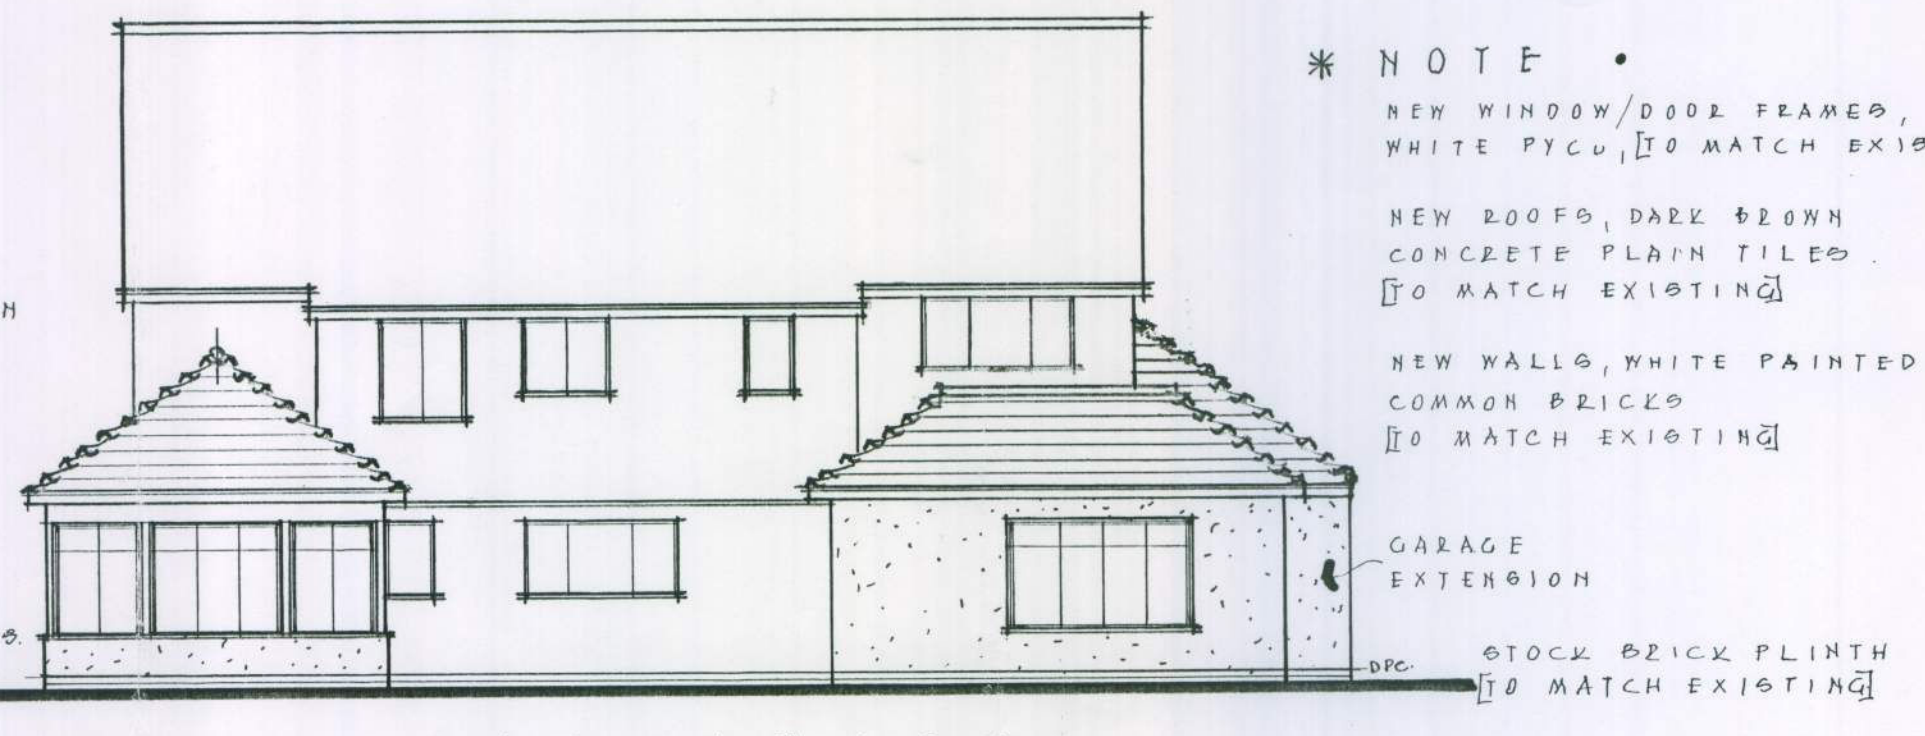


REAR ELEVATION

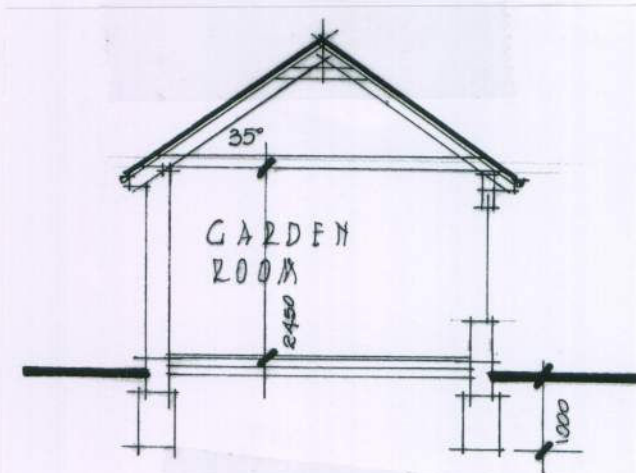


SECTION

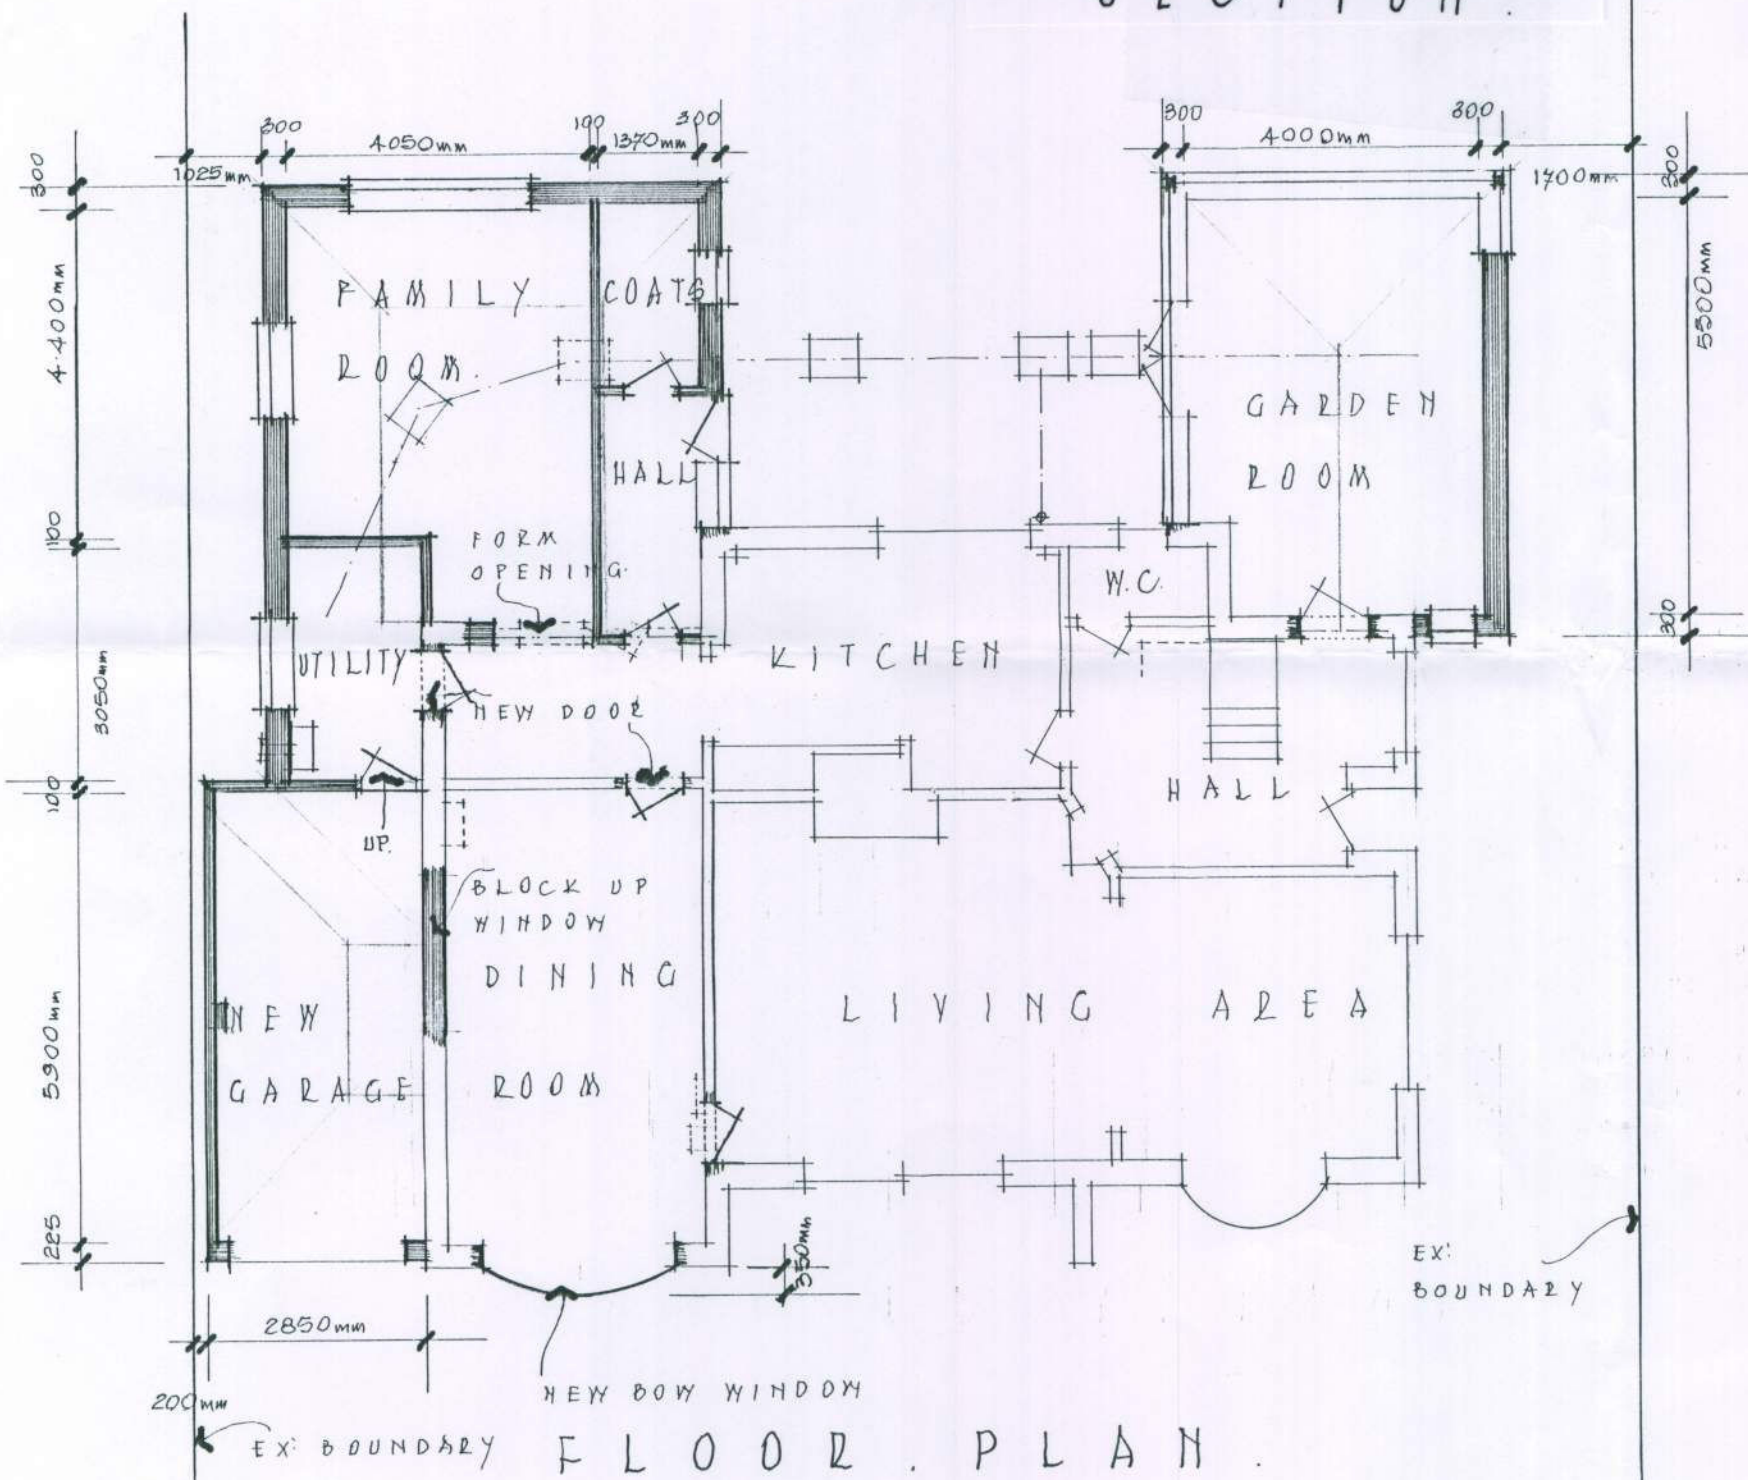

FLOOR PLAN

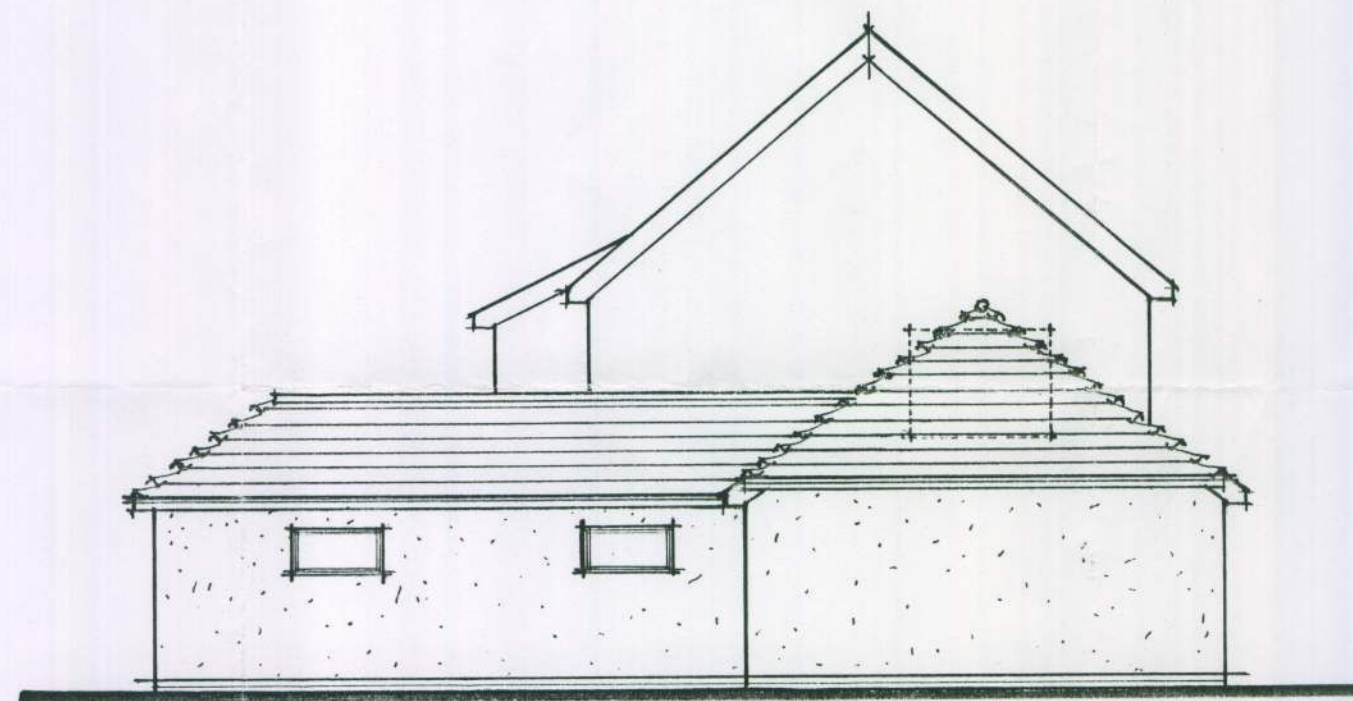

SIDE WEST

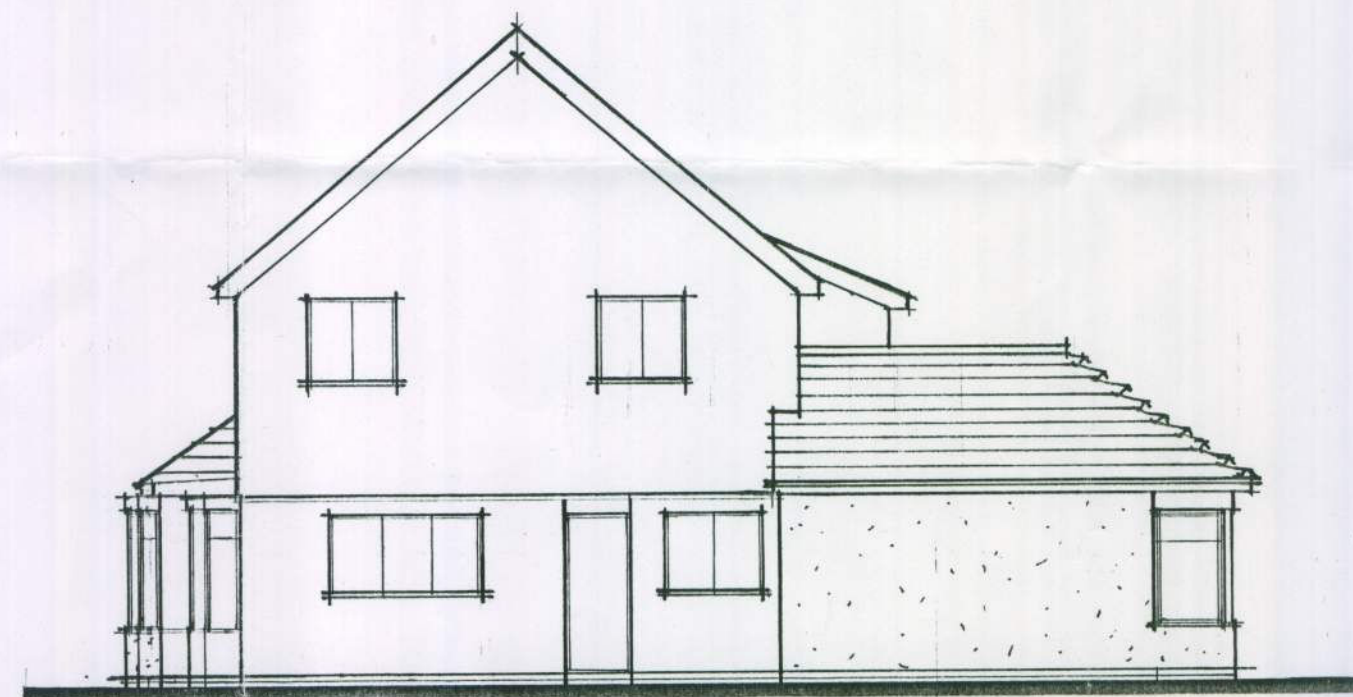

SIDE EAST

* NOTE *

NEW WINDOW/DOOR FRAMES,
WHITE PVCU, TO MATCH EXISTING

NEW ROOFS, DARK BROWN
CONCRETE PLAIN TILES
TO MATCH EXISTING

NEW WALLS, WHITE PAINTED
COMMON BRICKS
TO MATCH EXISTING

GARAGE
EXTENSION

DPC STOCK BRICK PLINTH
TO MATCH EXISTING

ARUN DISTRICT COUNCIL			
No.	K	12	10
Received			

Extensions To Rear
And Side, Plus Convert
Existing Garage To
Dining Room, With New
Bov Window At Front,
28 Coastal Road,
West Kingston Estate,
East Preston,
West Sussex. BN16 1SJ.

For • Mr. K. Johnston,
Same Address.

DRG • 10/12.
SCALE • 1/100.m.
DATE • MAY 2010.

GORDON F DIXON
19 DERWENT DRIVE
GORING-BY-SEA
WORTHING
WEST SUSSEX. BN12 6LA.
T • 01903-503546.

Arthur
as/05/10