



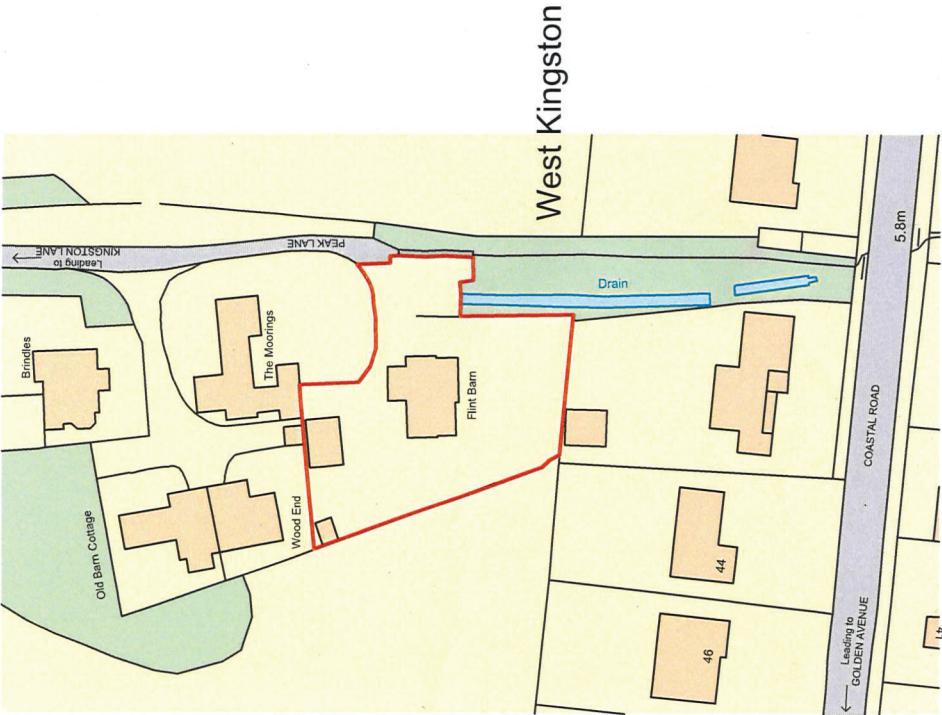

01 LOCATION PLAN
1000 Scale: 1:1250

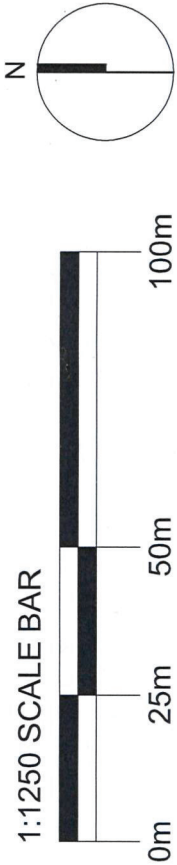

Notes

- All dimensions must be checked on site and not scaled from this drawing, apart from the local authority.
- Any works commencing on site prior to obtaining full planning and building regulation approval including full condition discharge, is entirely at the client's / contractor's risk.
- The contractor is responsible for taking and checking all levels and dimensions prior to ordering materials and starting work on site.
- Any discrepancies are to be reported to OM Architectural Design prior to commencing any works.
- All building work is to be carried out in accordance with building regulations and to the satisfaction of the local authority and as such additional unforeseen building works may be required on site.
- These drawings do not constitute full working drawings.
- All drawings are copyright of OM Architectural Design and may not be copied or reproduced by any third party without prior written consent.

01	August 2020	SB	OM
Planning submission			
00	4 June 2020	SB	OM
Information for minor material amendment application			
Rev	Date + notes	Dwn.	Chkd.

OM Architectural Design

Works House, Station Road, Angmering, BN16 3AA
Tel: 07590 508302
E-mail: info@oaliverngovan.co.uk

Project
Flint Barn,
East Preston.

Drawing
Location Plan

Job Ref	Dwg No	Revision
BBX	1000	01
Scale(s)	Size	Date
1:1250	A3	Apr 2020
Status		Chkd.
Planning		SB OM