ARUN DISTRICT COUNCIL K/13/16/HH

Wayne Gander MCIAT
Architectural Technologist
98 Durrington Lane
Worthing
West Sussex BN13 2RQ
Tel. 01903 694817

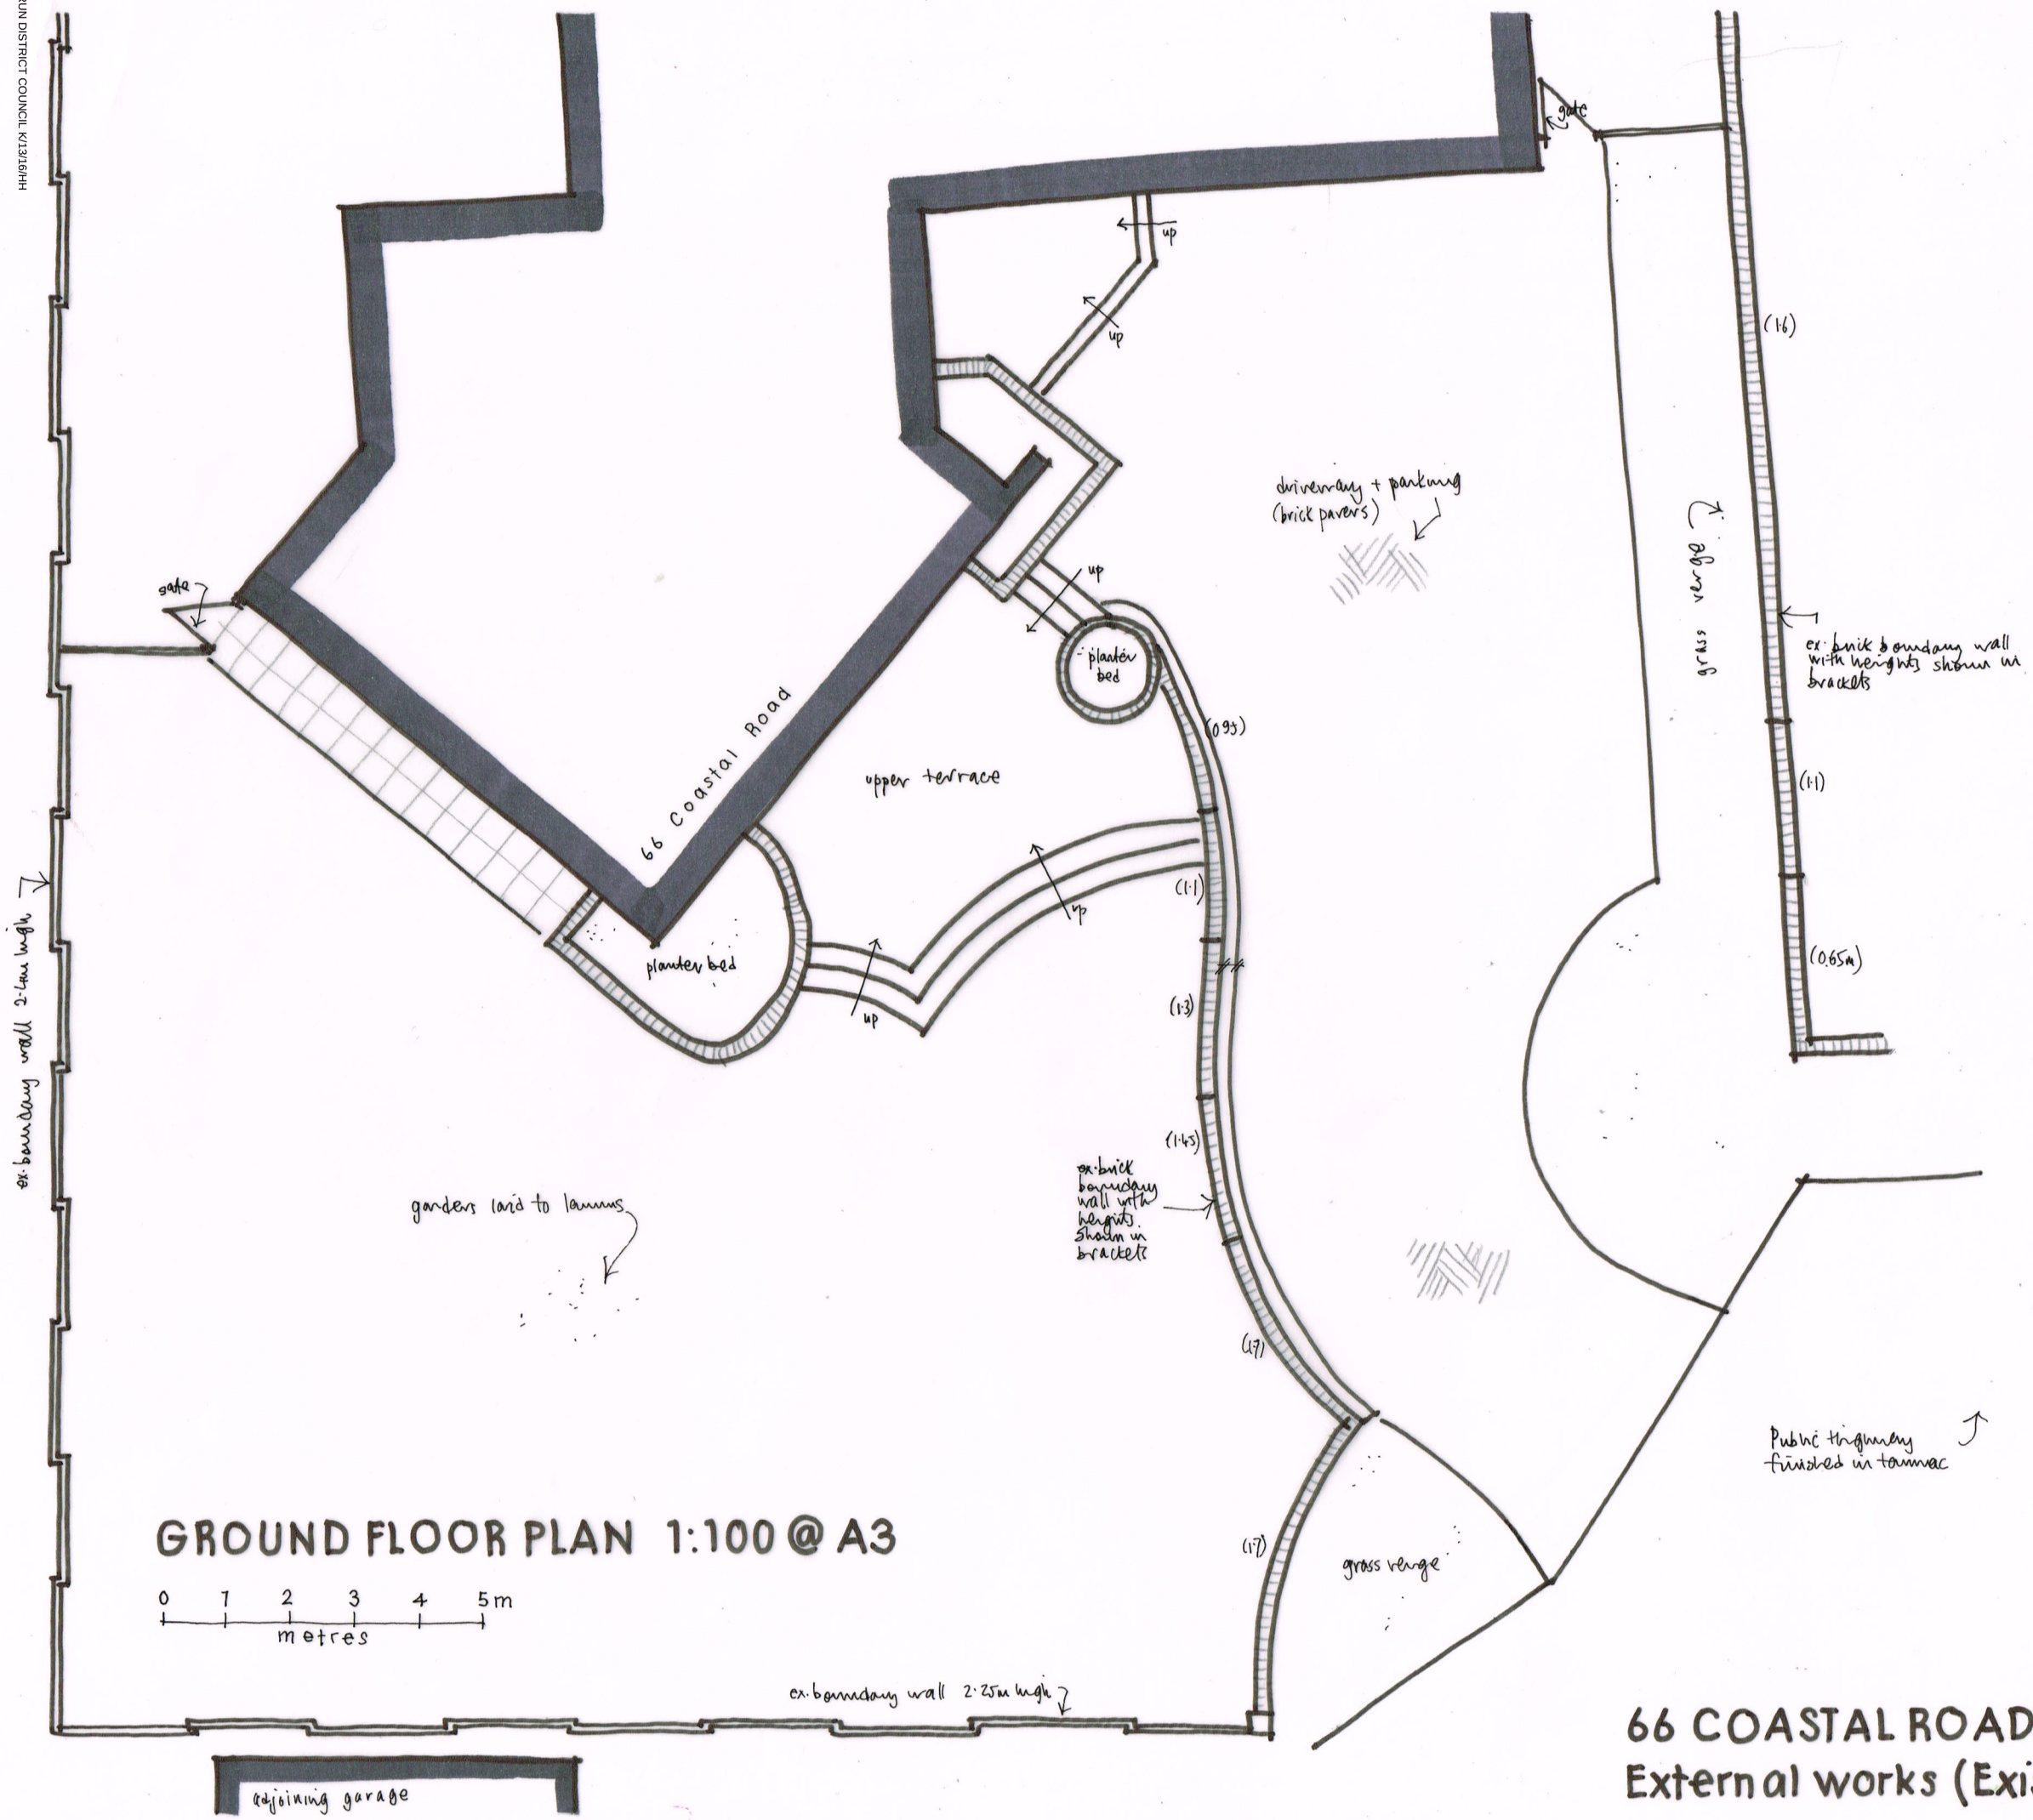

GROUND FLOOR PLAN 1:100 @ A3

66 COASTAL ROAD, EAST PRESTON

External works (Existing) 05

April 2016