ARUN DISTRICT COUNCIL K/16/16/HH

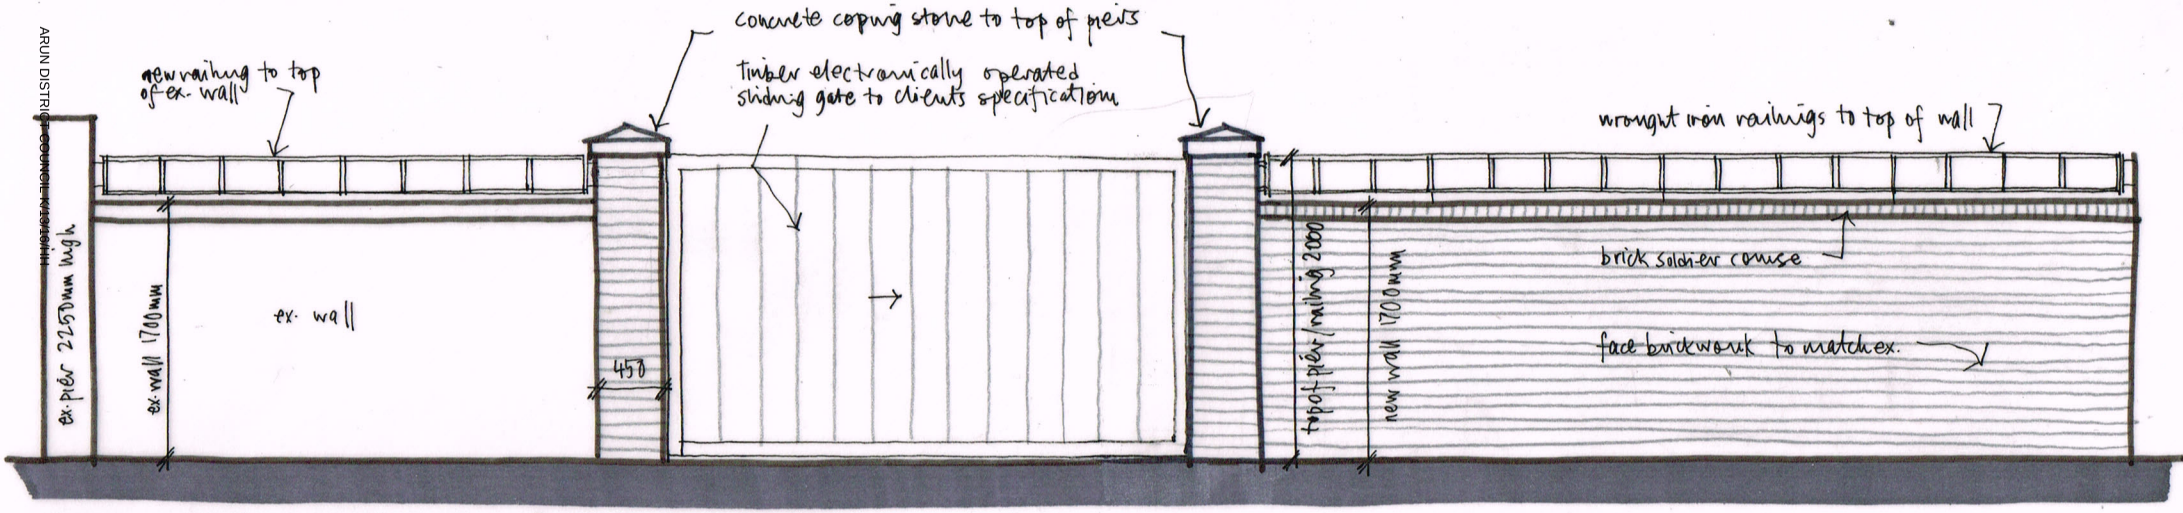

FRONT ELEVATION (S/E) 1:50 @ A4 - 'A'

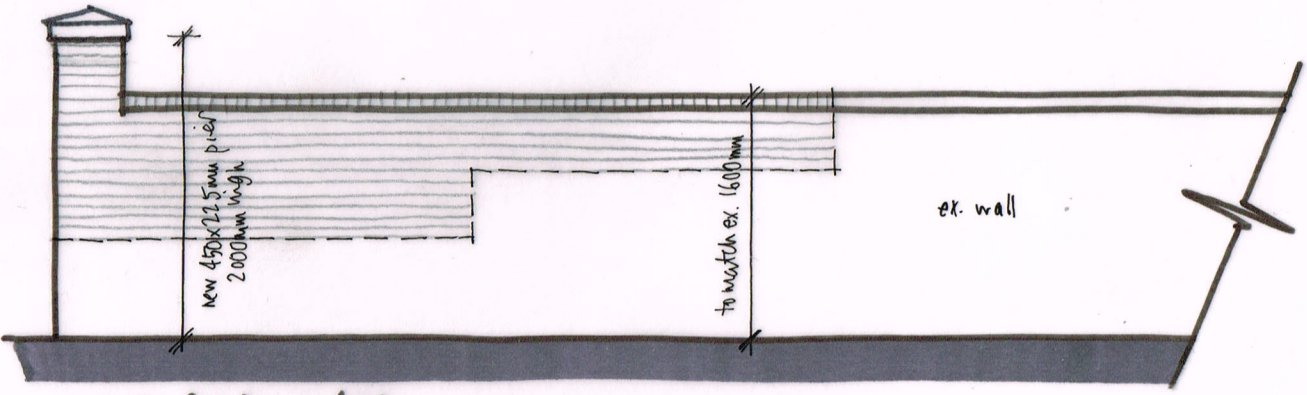

SIDE (E) - 'B'

0 1 2 3 4 5m
metres

Wayne Gander MCIAT
Architectural Technologist
98 Durrington Lane
Worthing
West Sussex BN13 2RQ
Tel. 01903 694817

Revisions: A - gate opening widened to 3.5m, coping stone added 4/5/16

66 COASTAL ROAD, EAST PRESTON

External works (Proposed) 07 A April 2016