



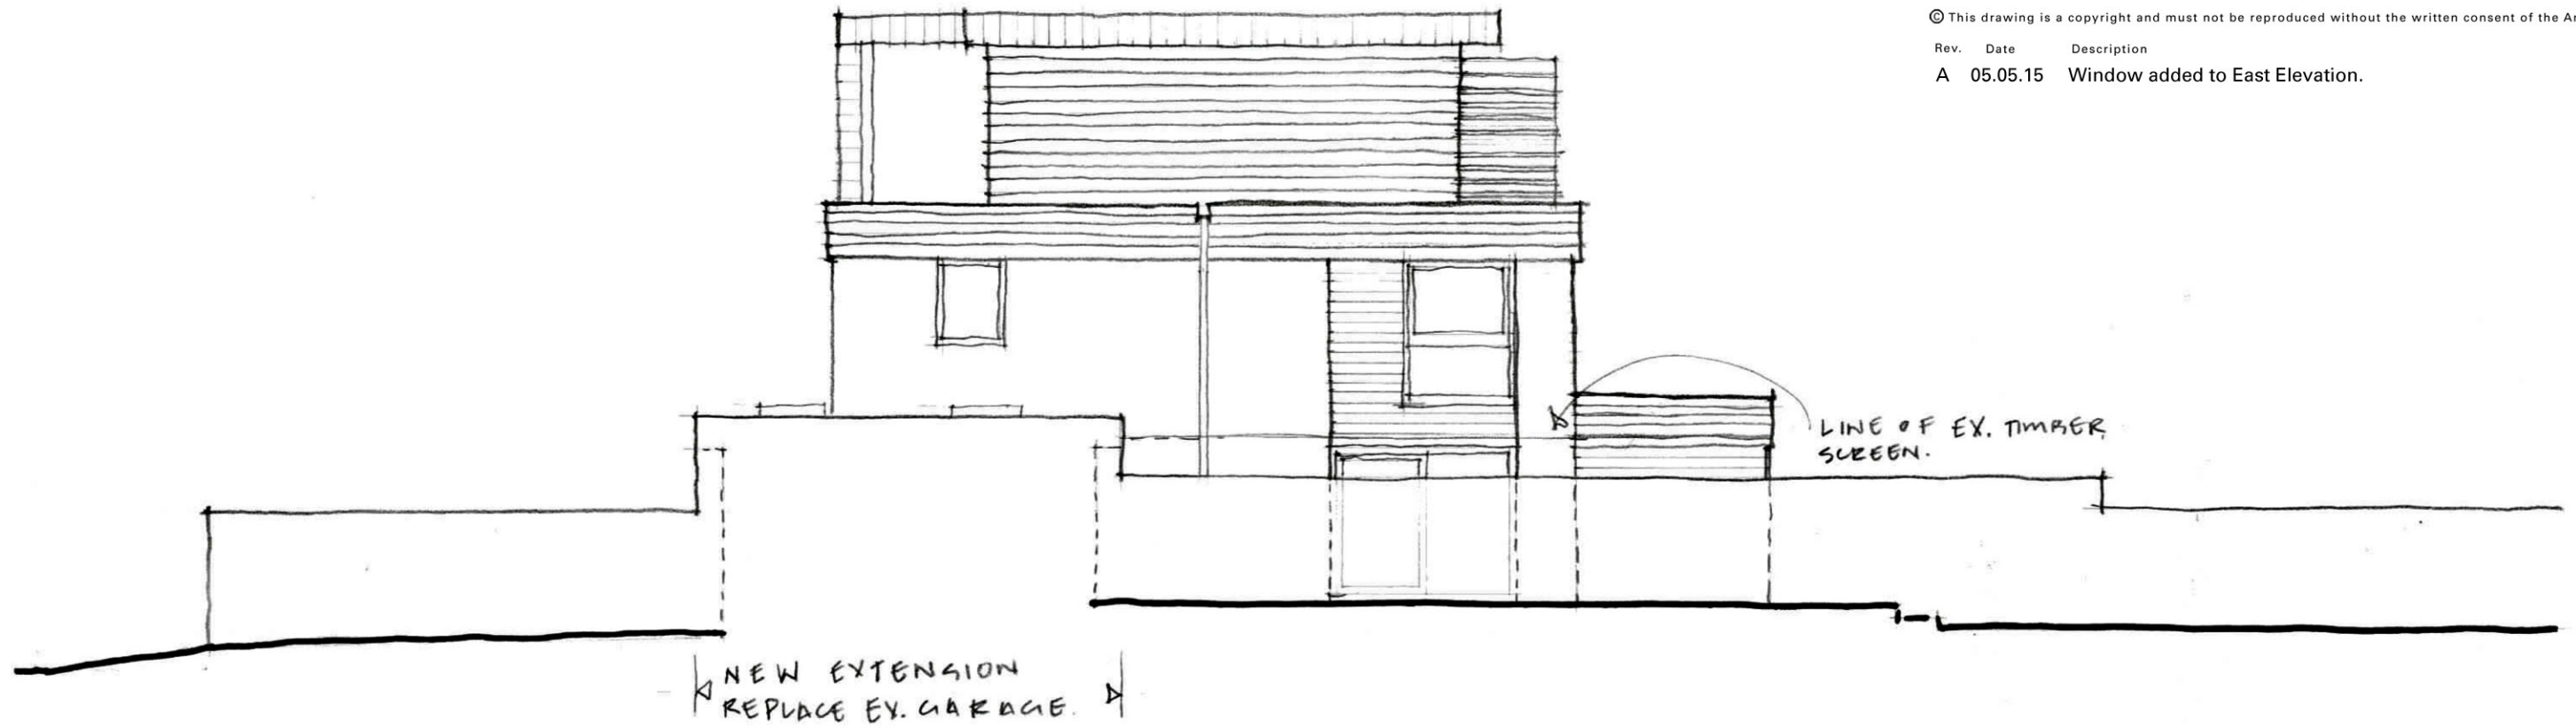

Proposed West Elevation

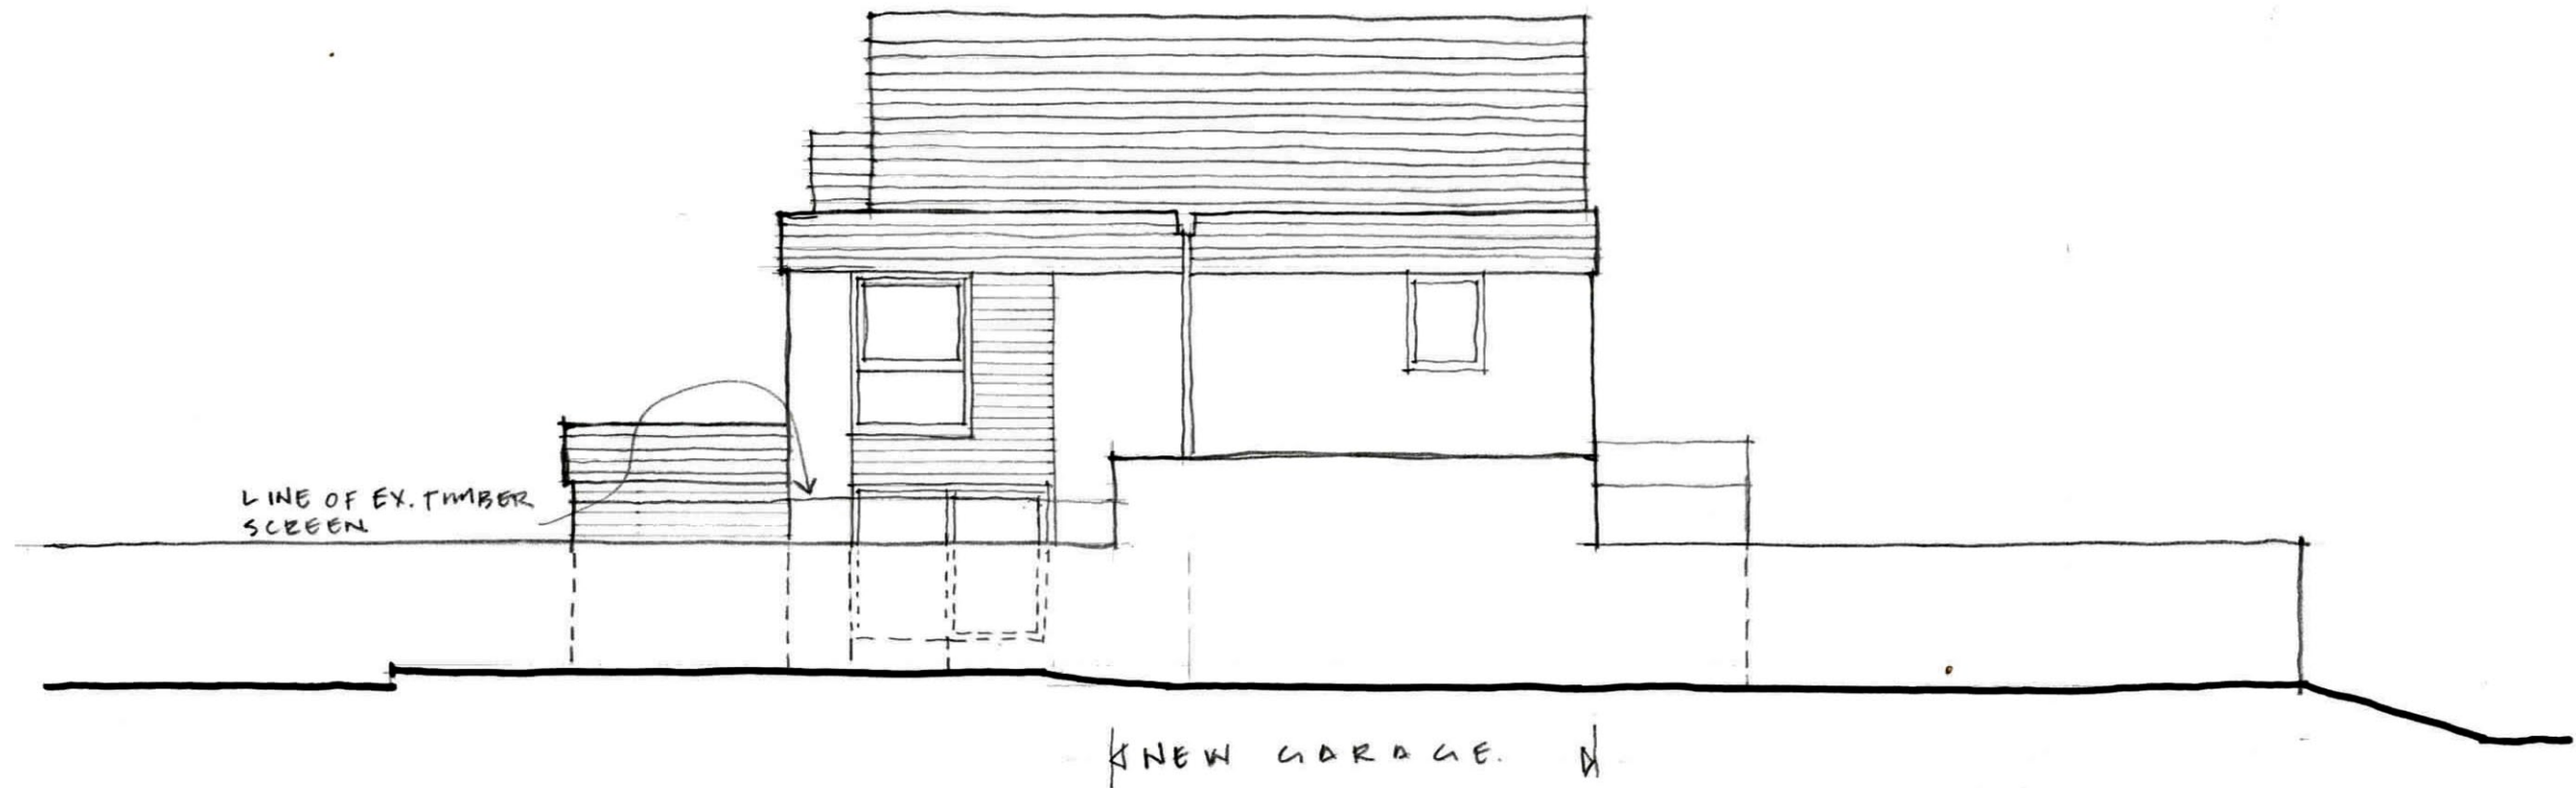

Proposed East Elevation

1419 SK09A

Broad Beach

1:100

Proposed West & East Elevation

April 2015

saville jones architects

t +44 (0)1903 211 363
f +44 (0)1903 211 114