


© This drawing is a copyright and must not be reproduced without the written consent of the Architect.

Rev.	Date	Description
A	05.05.15	Road name added to location plan; dimension added to block plan.

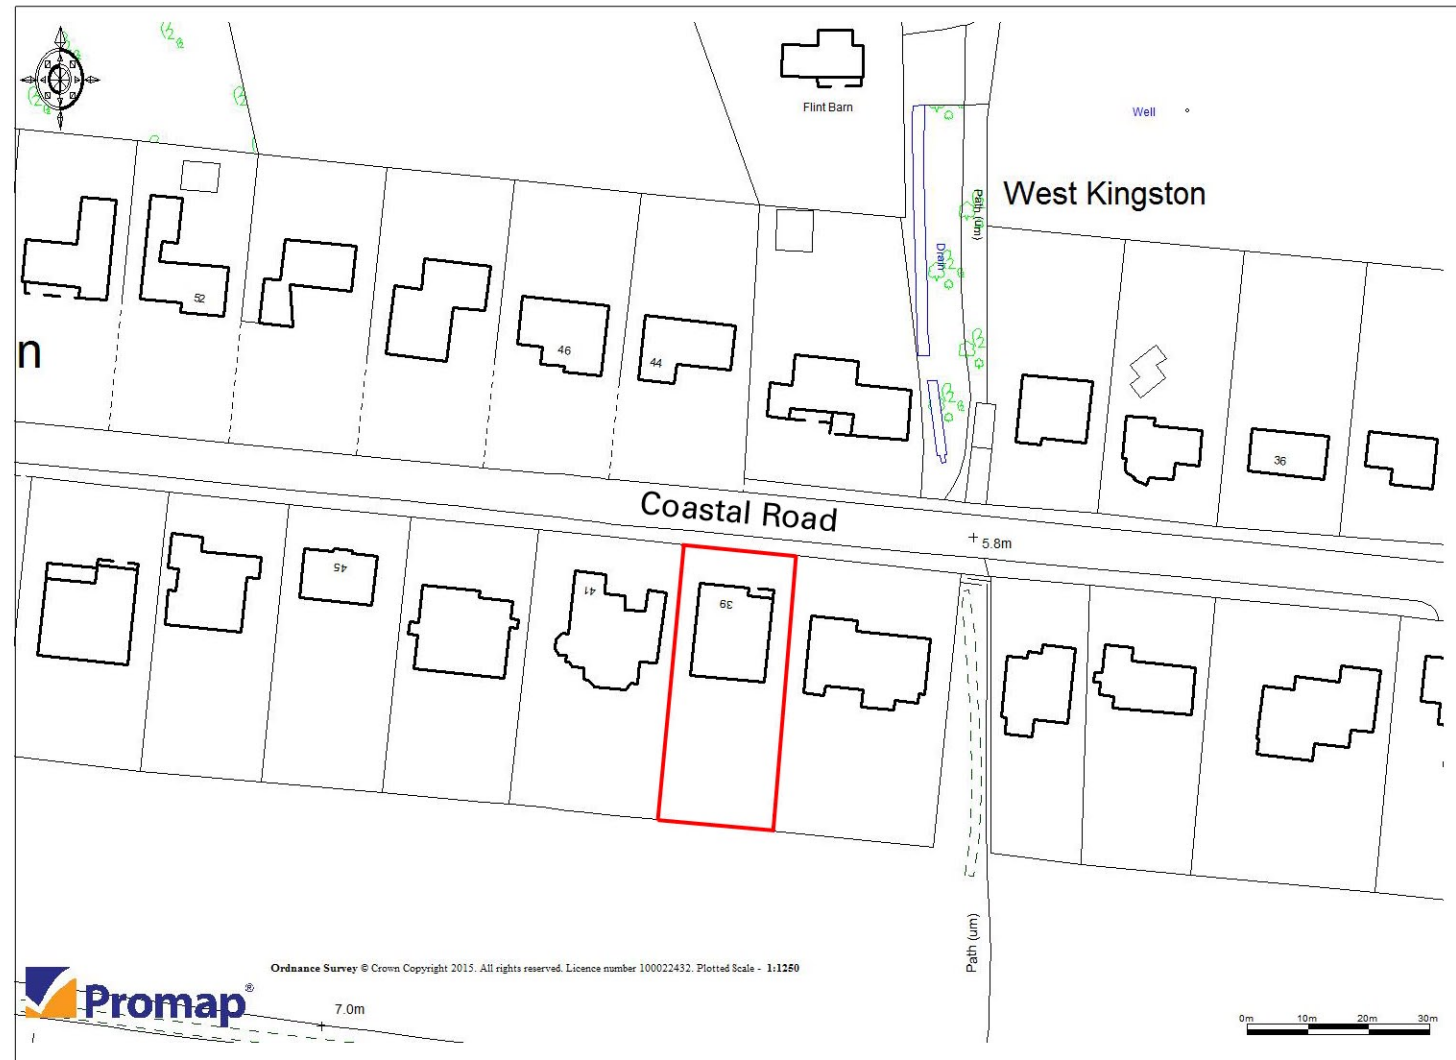

Location Plan



Block Plan

1419 SK10A
Broad Beach
Location Plan & Block Plan
1:1250 & 1:500
April 2015

saville jones architects

t +44 (0)1903 211 363
f +44 (0)1903 211 114