




© This drawing is a copyright and must not be reproduced without the written consent of the Architect.

Rev.	Date	Description
A	22.04.15	Second Floor Plan omitted from this drawing
B	30.04.15	North point amended

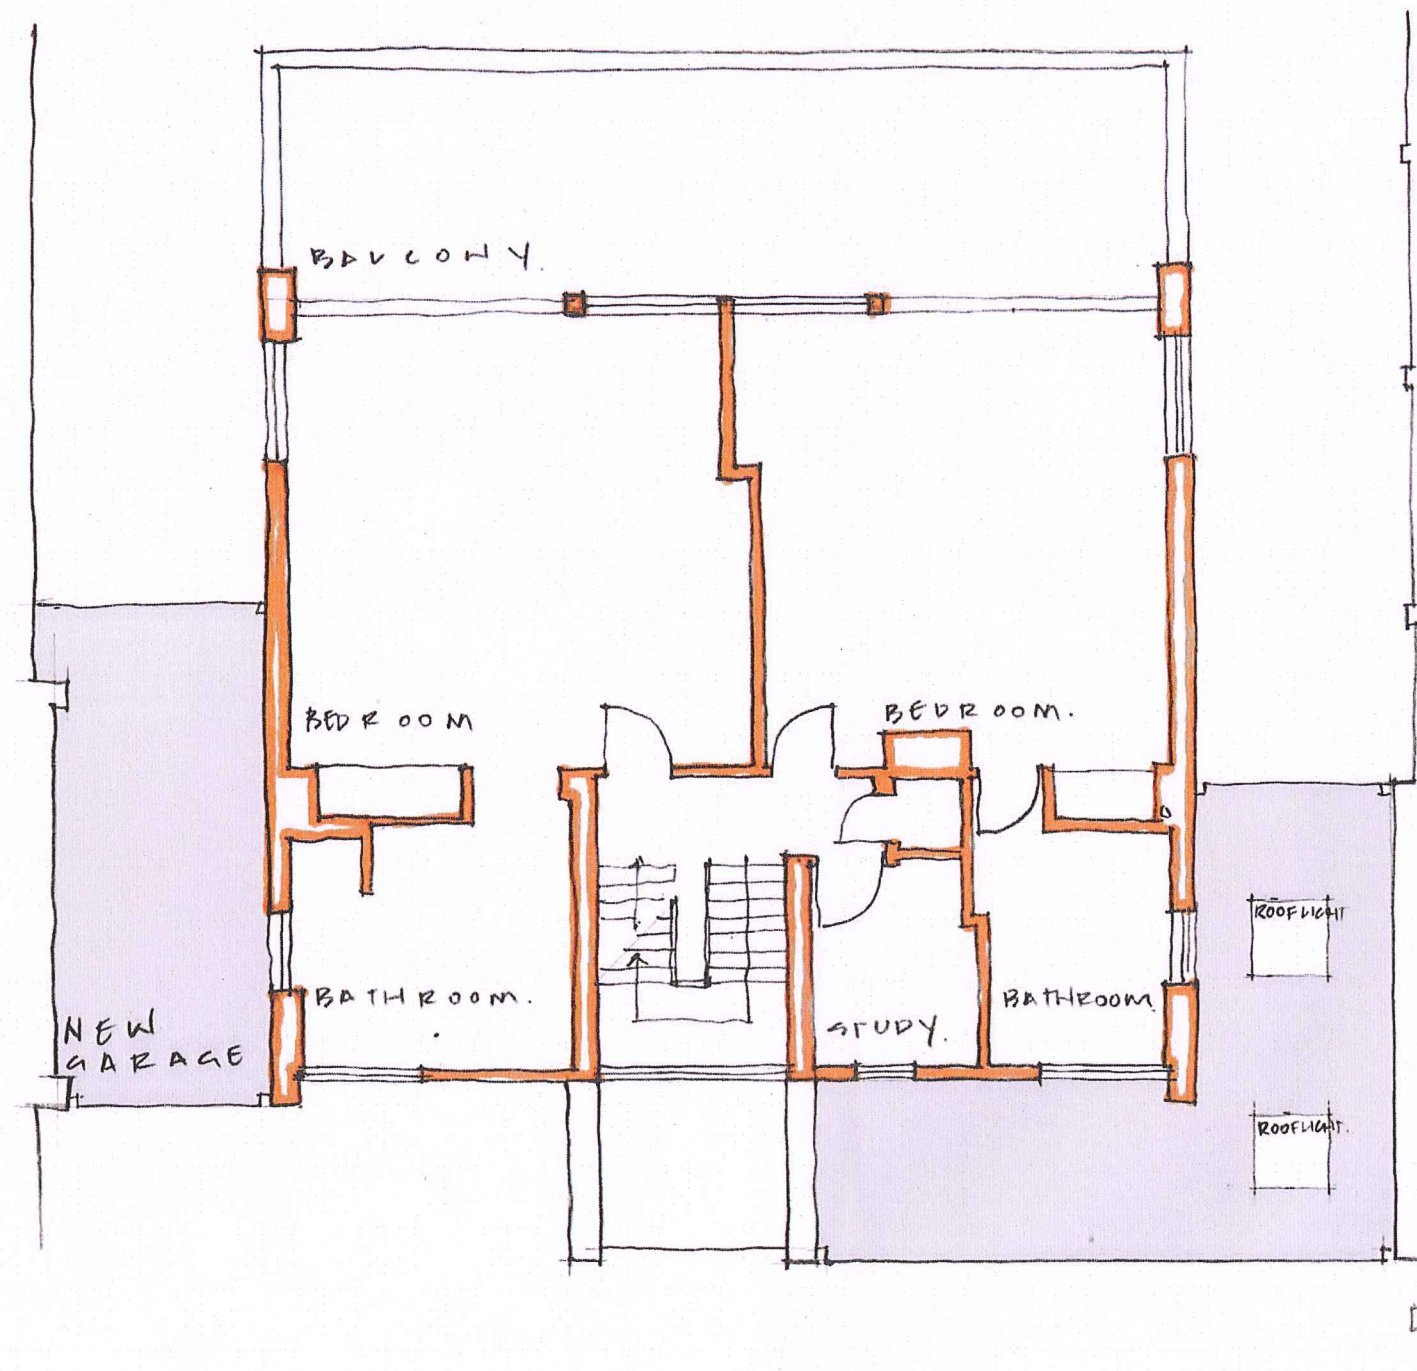

First Floor Plan

1419 SK05B
Broad Beach 1:100
Proposed First Floor
February 2015

saville jones architects

t +44 (0)1903 211 363
f +44 (0)1903 211 114