

Rev.	Date	Description
A	22.04.15	Revised Scheme
B	10.06.15	Revised Height of Extensions




Proposed North Elevation

Materials 2nd Floor Extension

Roof: Single Ply membrane
 External walls & Fascia:
 -Natural zinc to east elevation
 -Natural zinc fascia
 -Composite board cladding to west elevation to match existing
 Aluminium windows to match existing

Materials Ground Floor Extension

Roof: Single Ply membrane
 External walls: Fair face brickwork to match existing
 Fascia: Composite board to match existing

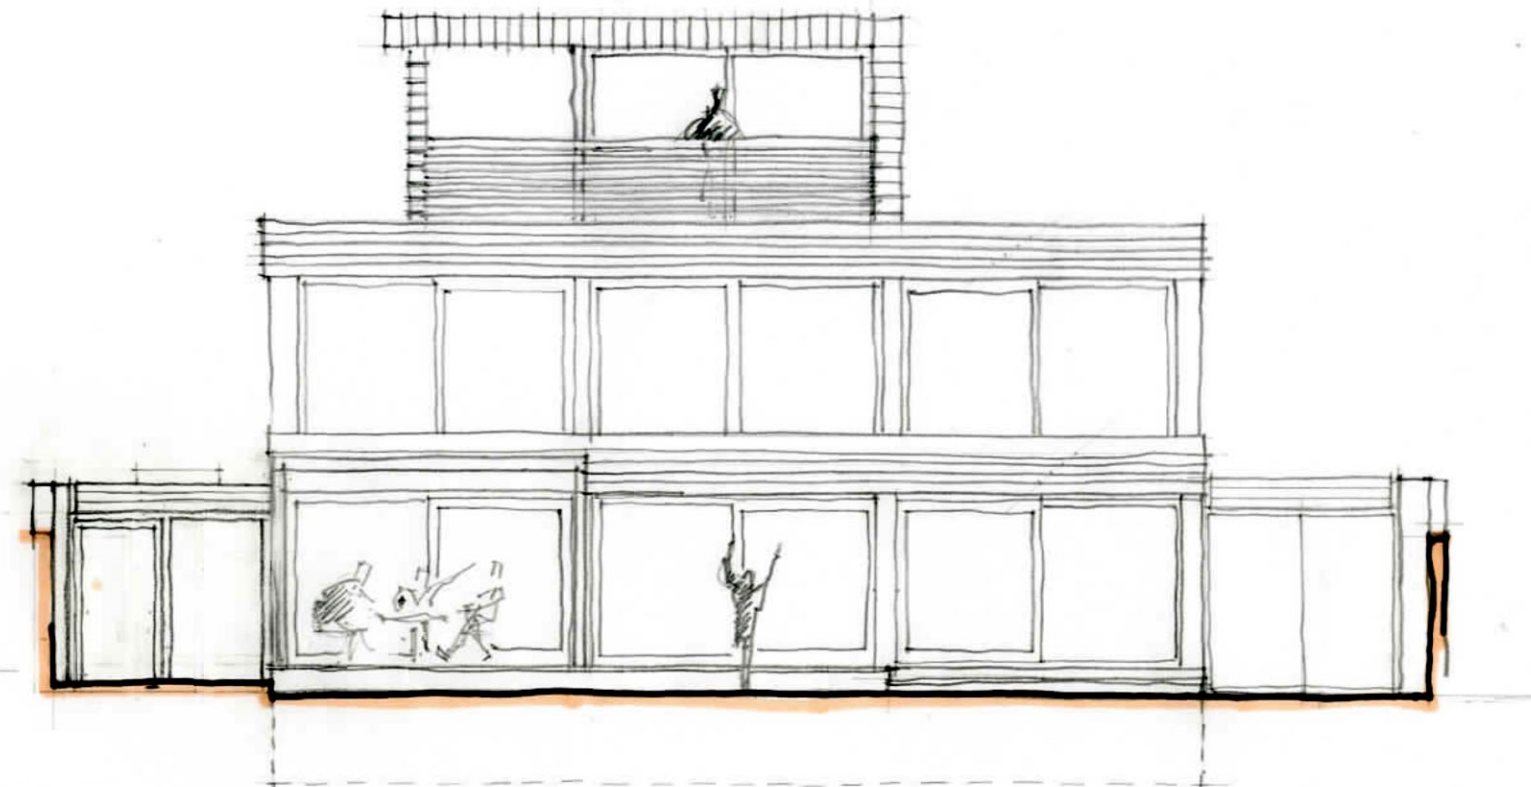

Proposed South Elevation

1419 SK03B

Broad Beach

1:100

Proposed North & South Elevation

January 2015

t +44 (0)1903 211 363
 f +44 (0)1903 211 114

saville jones architects