


© This drawing is a copyright and must not be reproduced without the written consent of the Architect.

Rev.	Date	Description
A	19.02.15	Revised Scheme
B	10.06.15	Revised Bathroom Floor Level

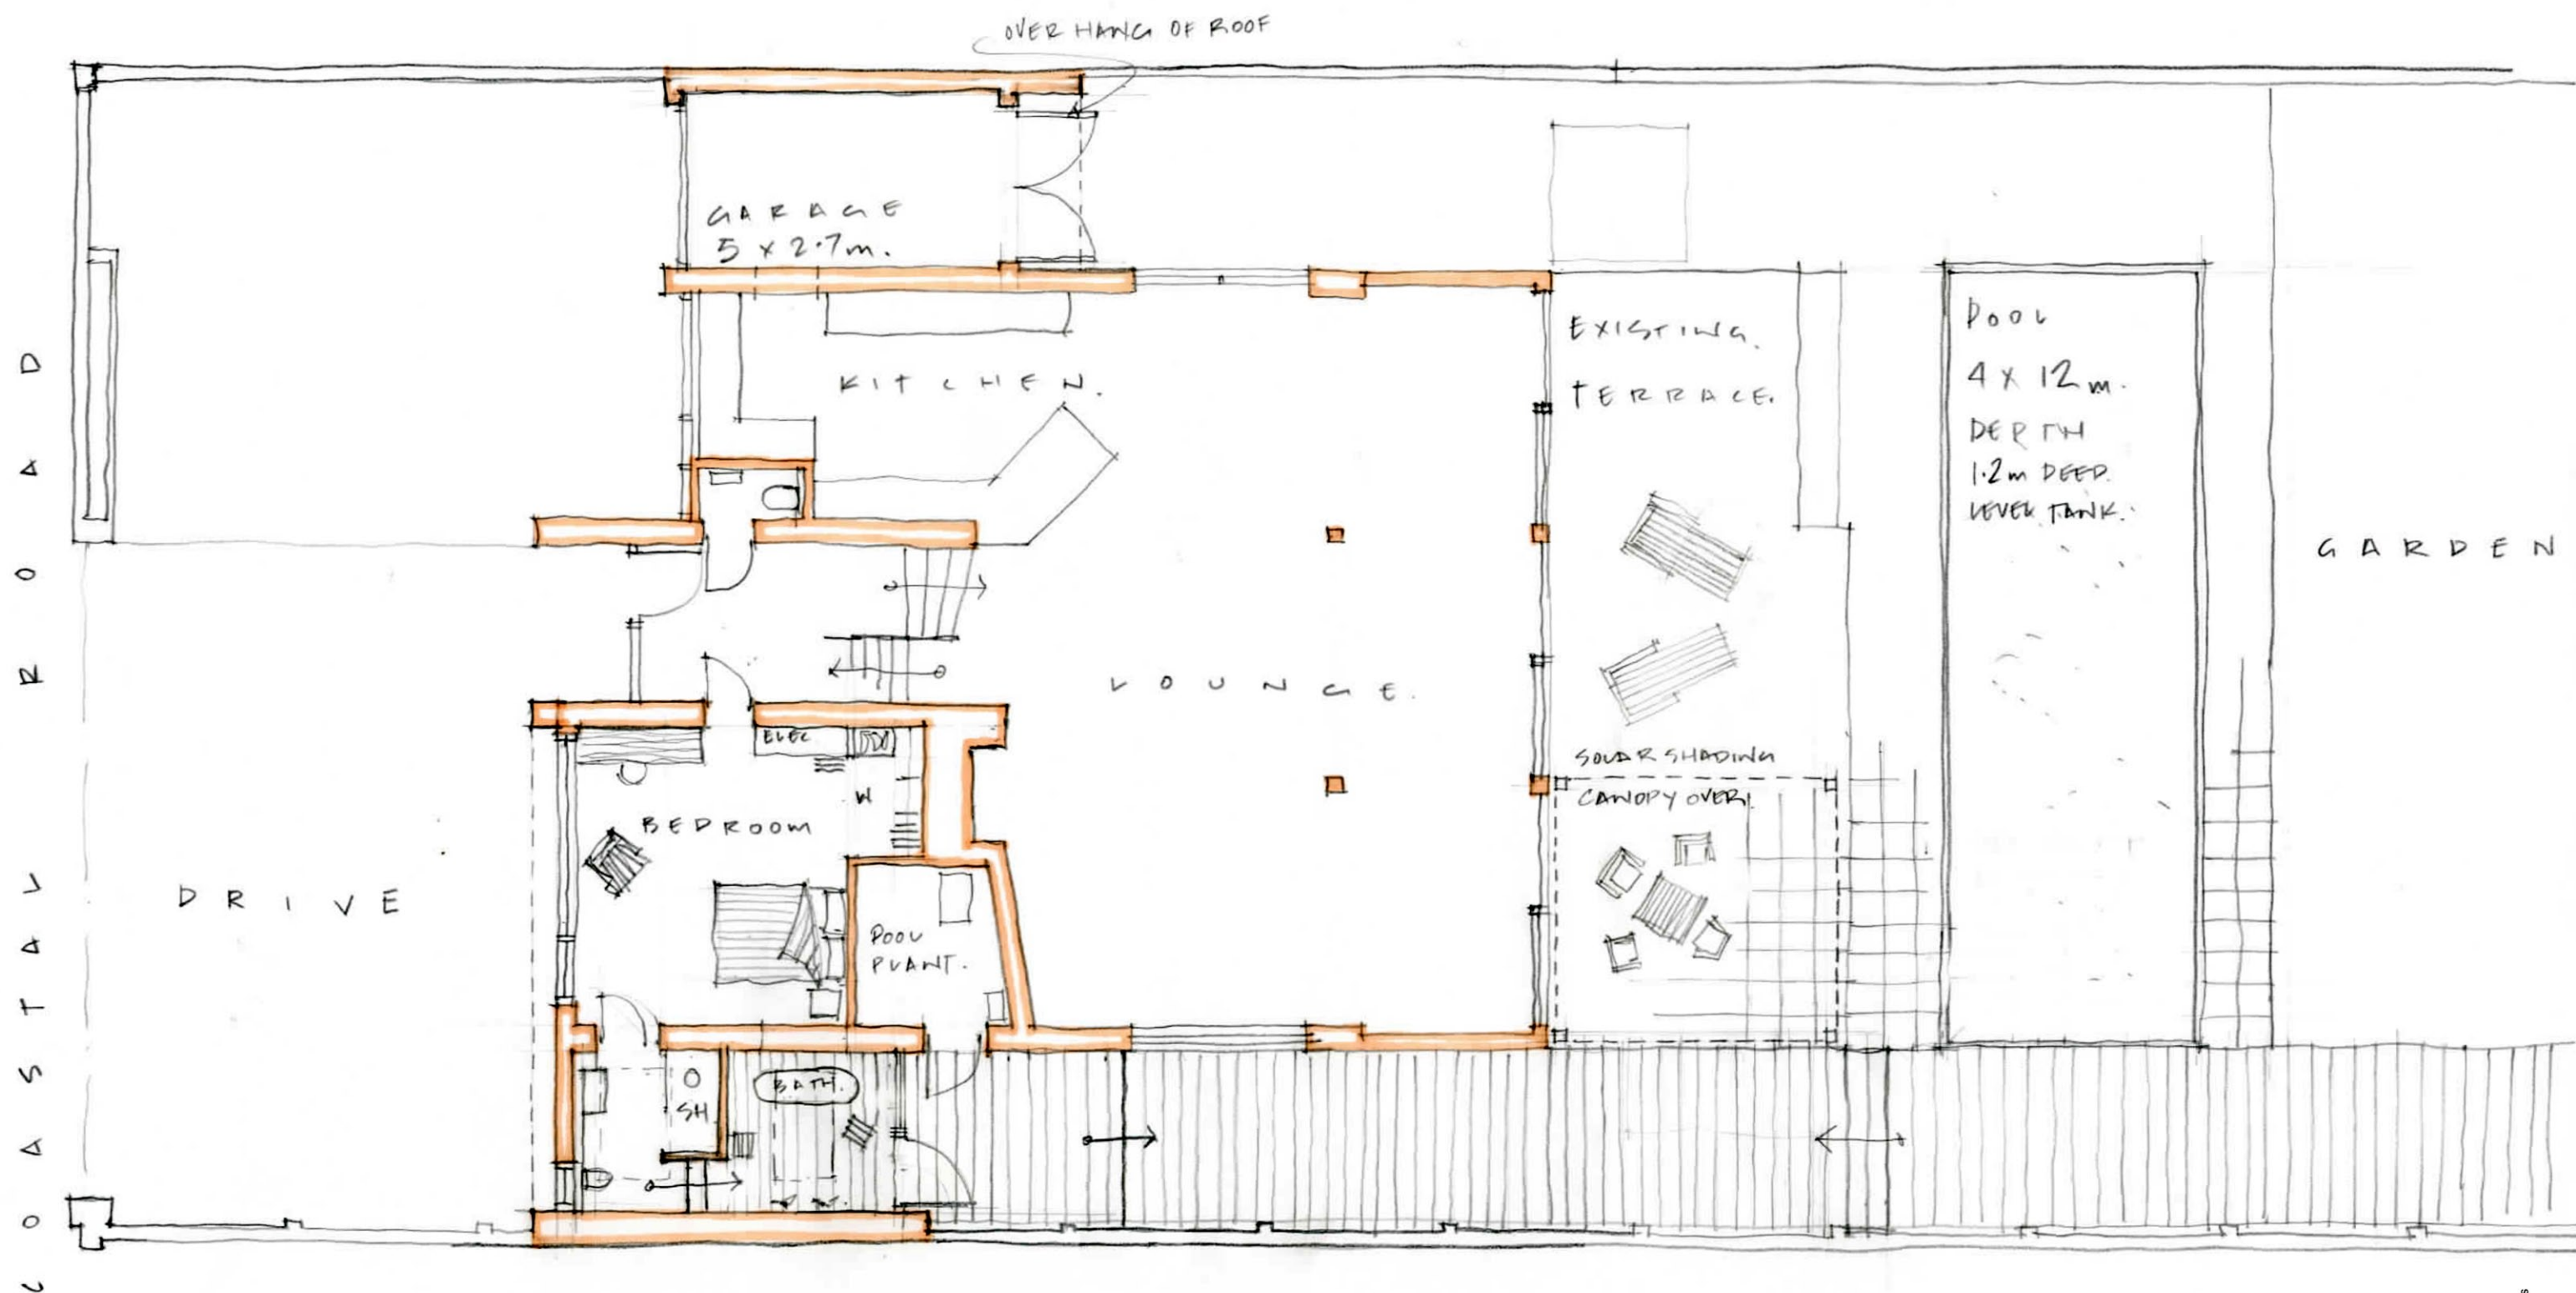

1419 SK01B
Broad Beach 1:100
Proposed Ground Floor Plan
January 2015

t +44 (0)1903 211 363
f +44 (0)1903 211 114

saville jones architects

74 victoria road worthing wes