



© This drawing is a copyright and must not be reproduced without the written consent of the Architect.

Rev.	Date	Description
A	05.05.15	Window added to East Elevation.
B	10.06.15	Revised Heights of Extensions.

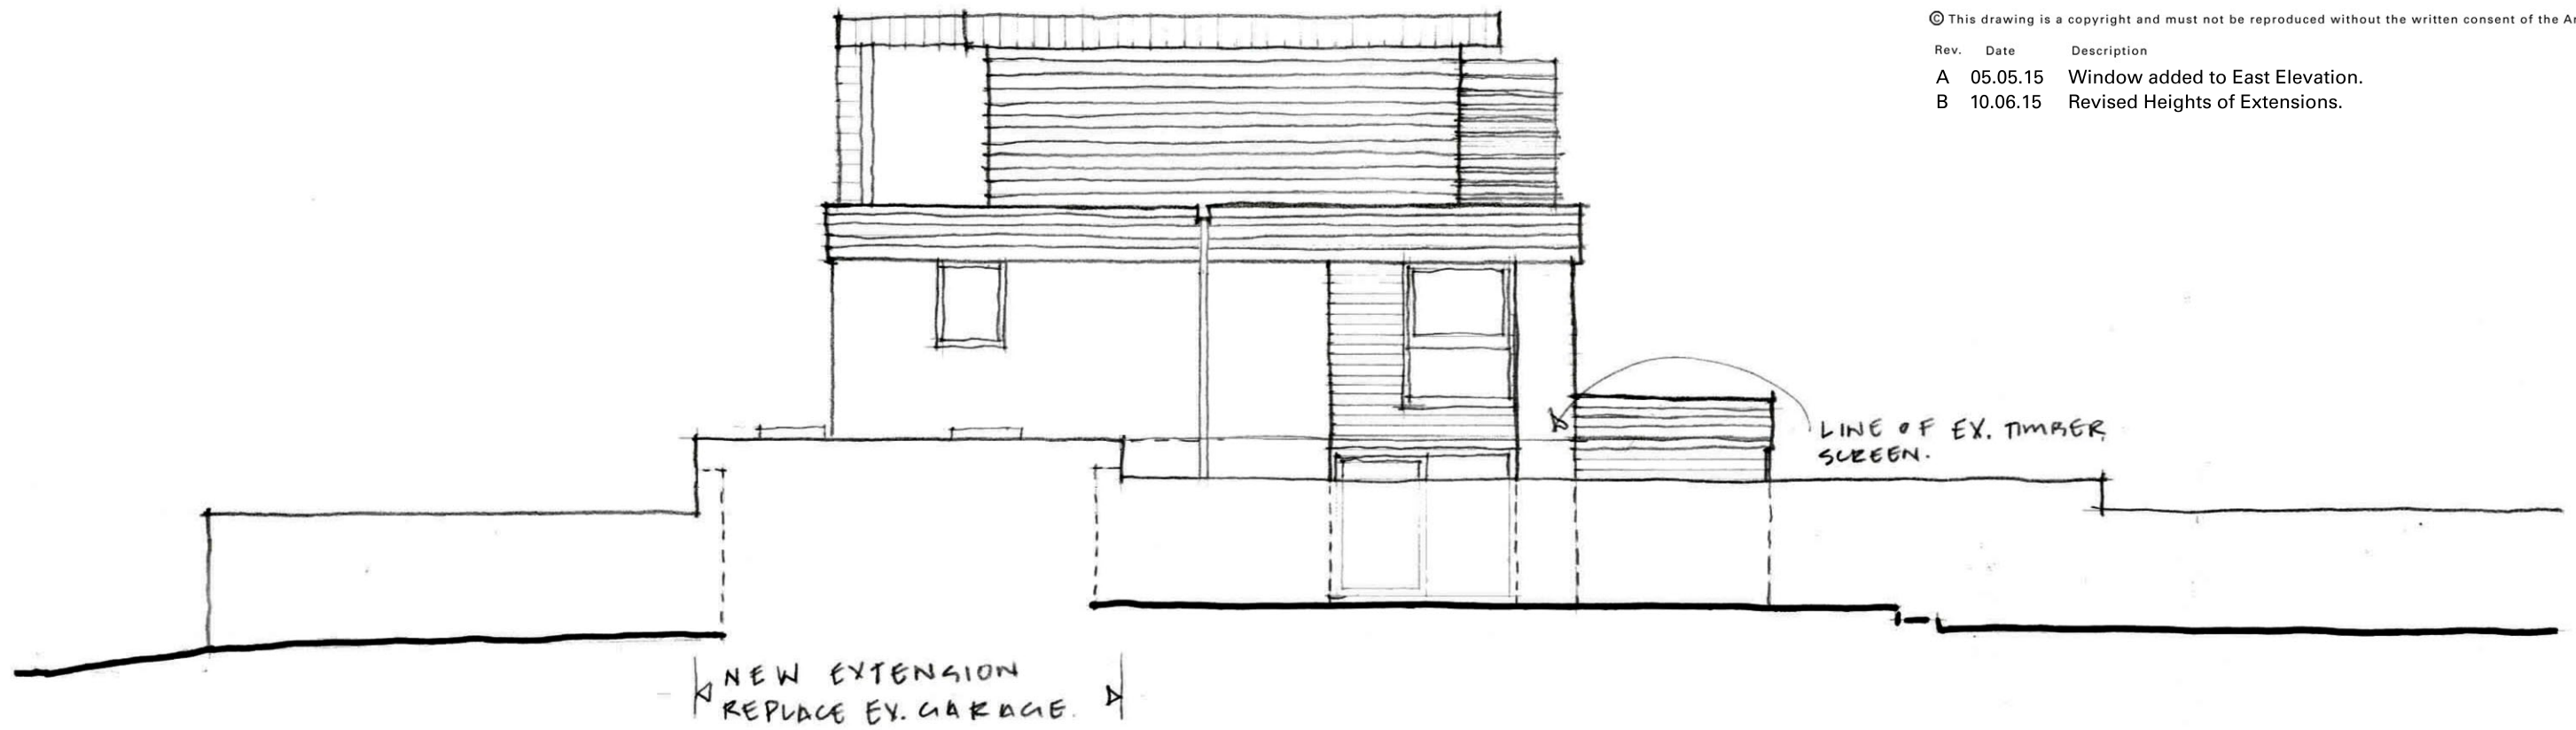

Proposed West Elevation

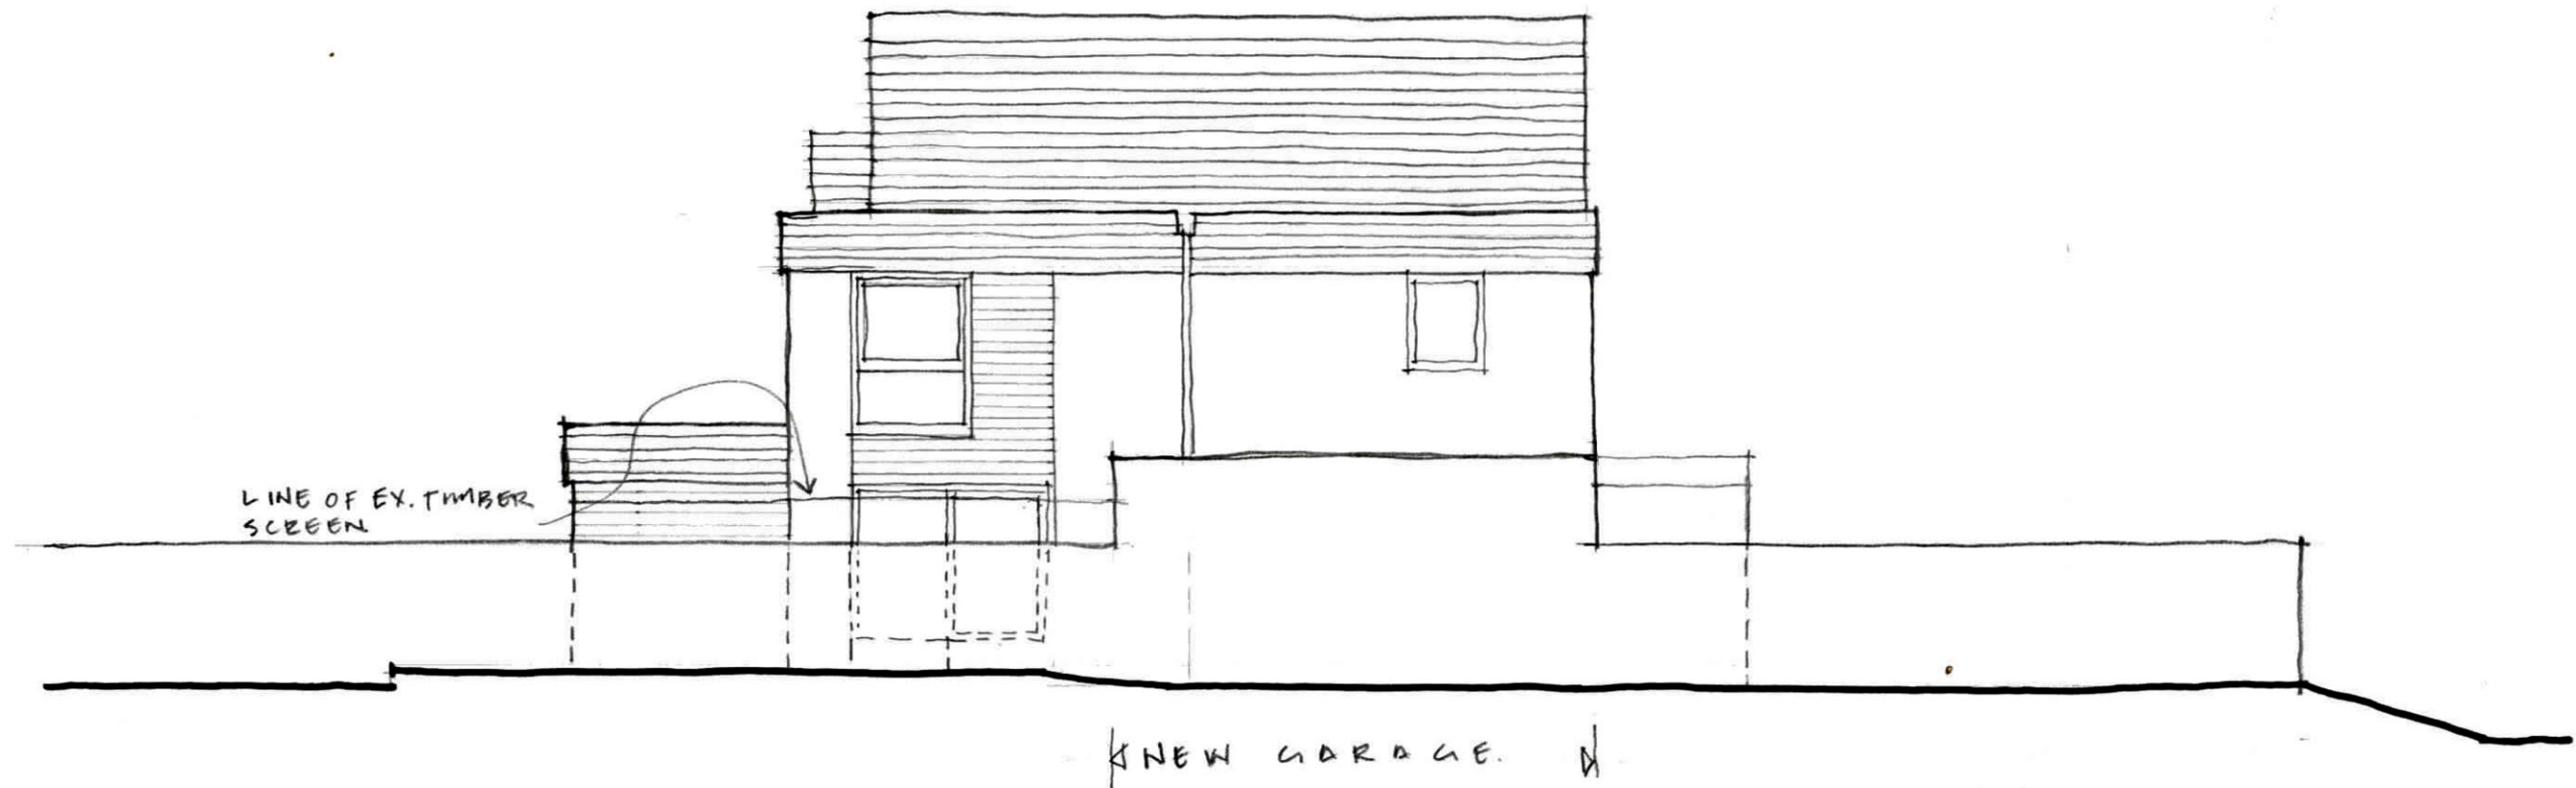

Proposed East Elevation

1419 SK09B
Broad Beach 1:100
Proposed West & East Elevation
April 2015

t +44 (0)1903 211 363
f +44 (0)1903 211 114

saville jones architects