



© This drawing is a copyright and must not be reproduced without the written consent of the Architect.

Rev.	Date	Description
A	30.04.15	North point amended
B	10.06.15	Obscure glass screens added

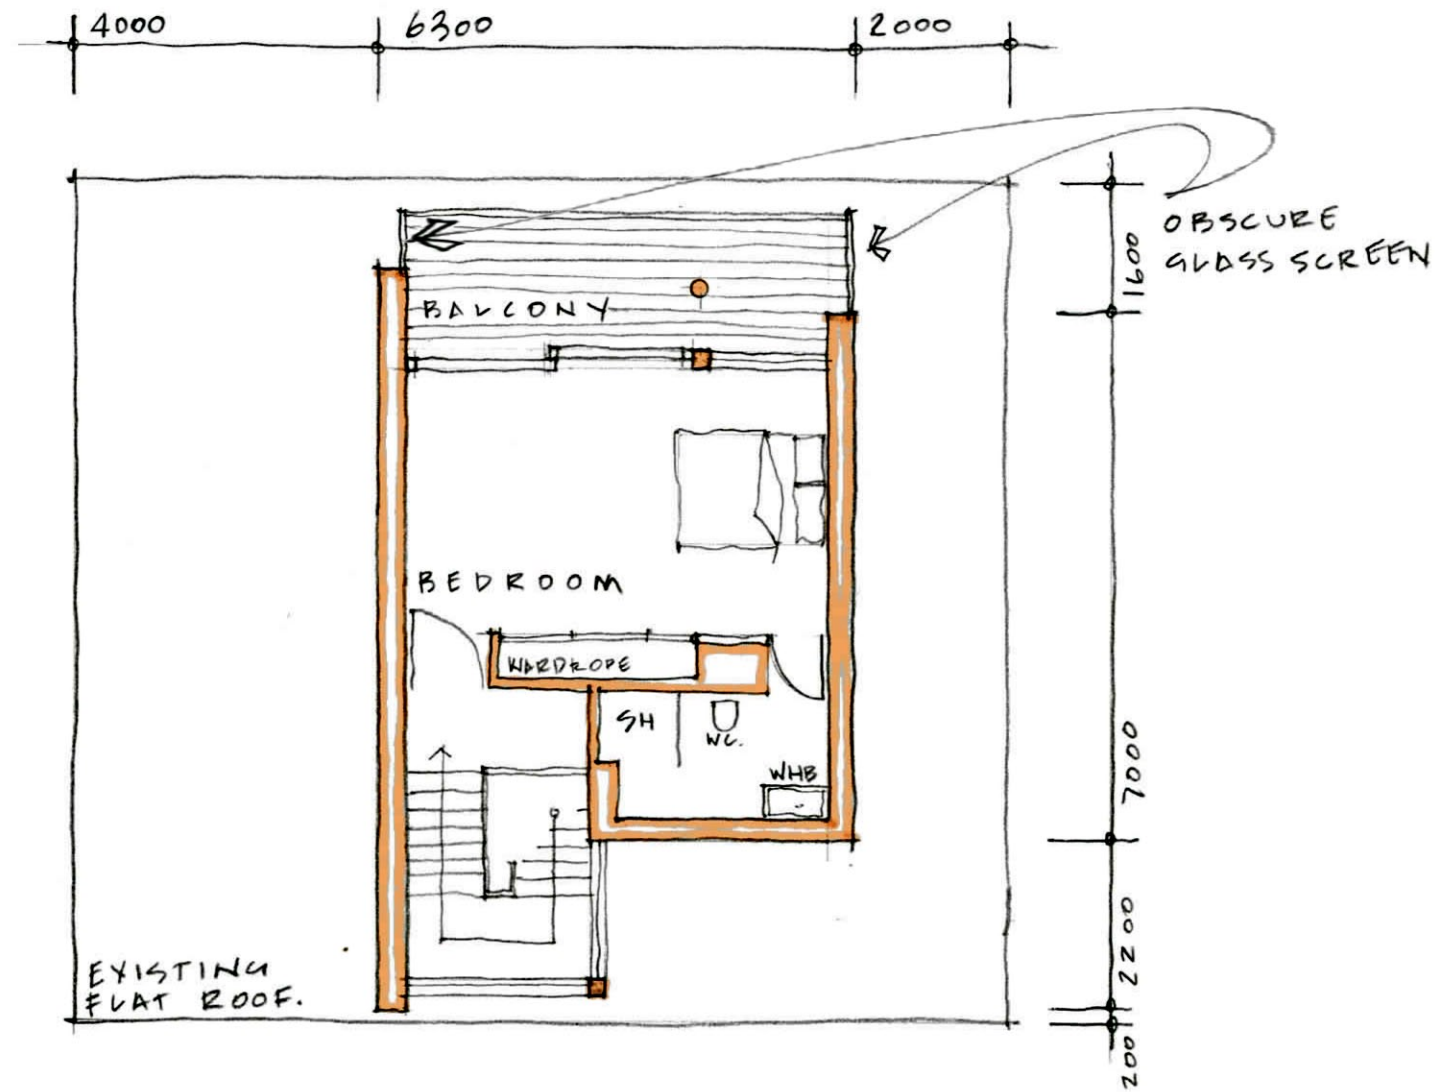

Proposed Second Floor Plan

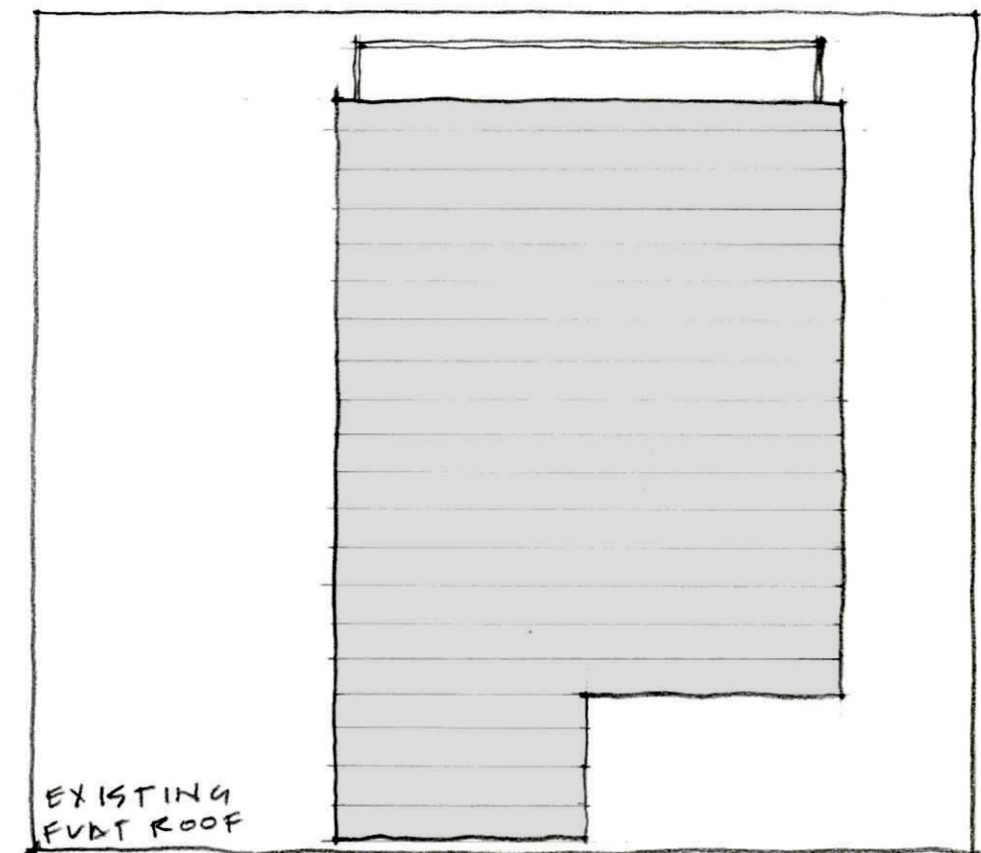

Proposed Roof Plan

1419 SK08B
Broad Beach 1:100
Proposed Second & Roof Plan
February 2015

saville jones architects

t +44 (0)1903 211 363
f +44 (0)1903 211 114