


96, GOLDEN AVENUE, EAST PRESTON

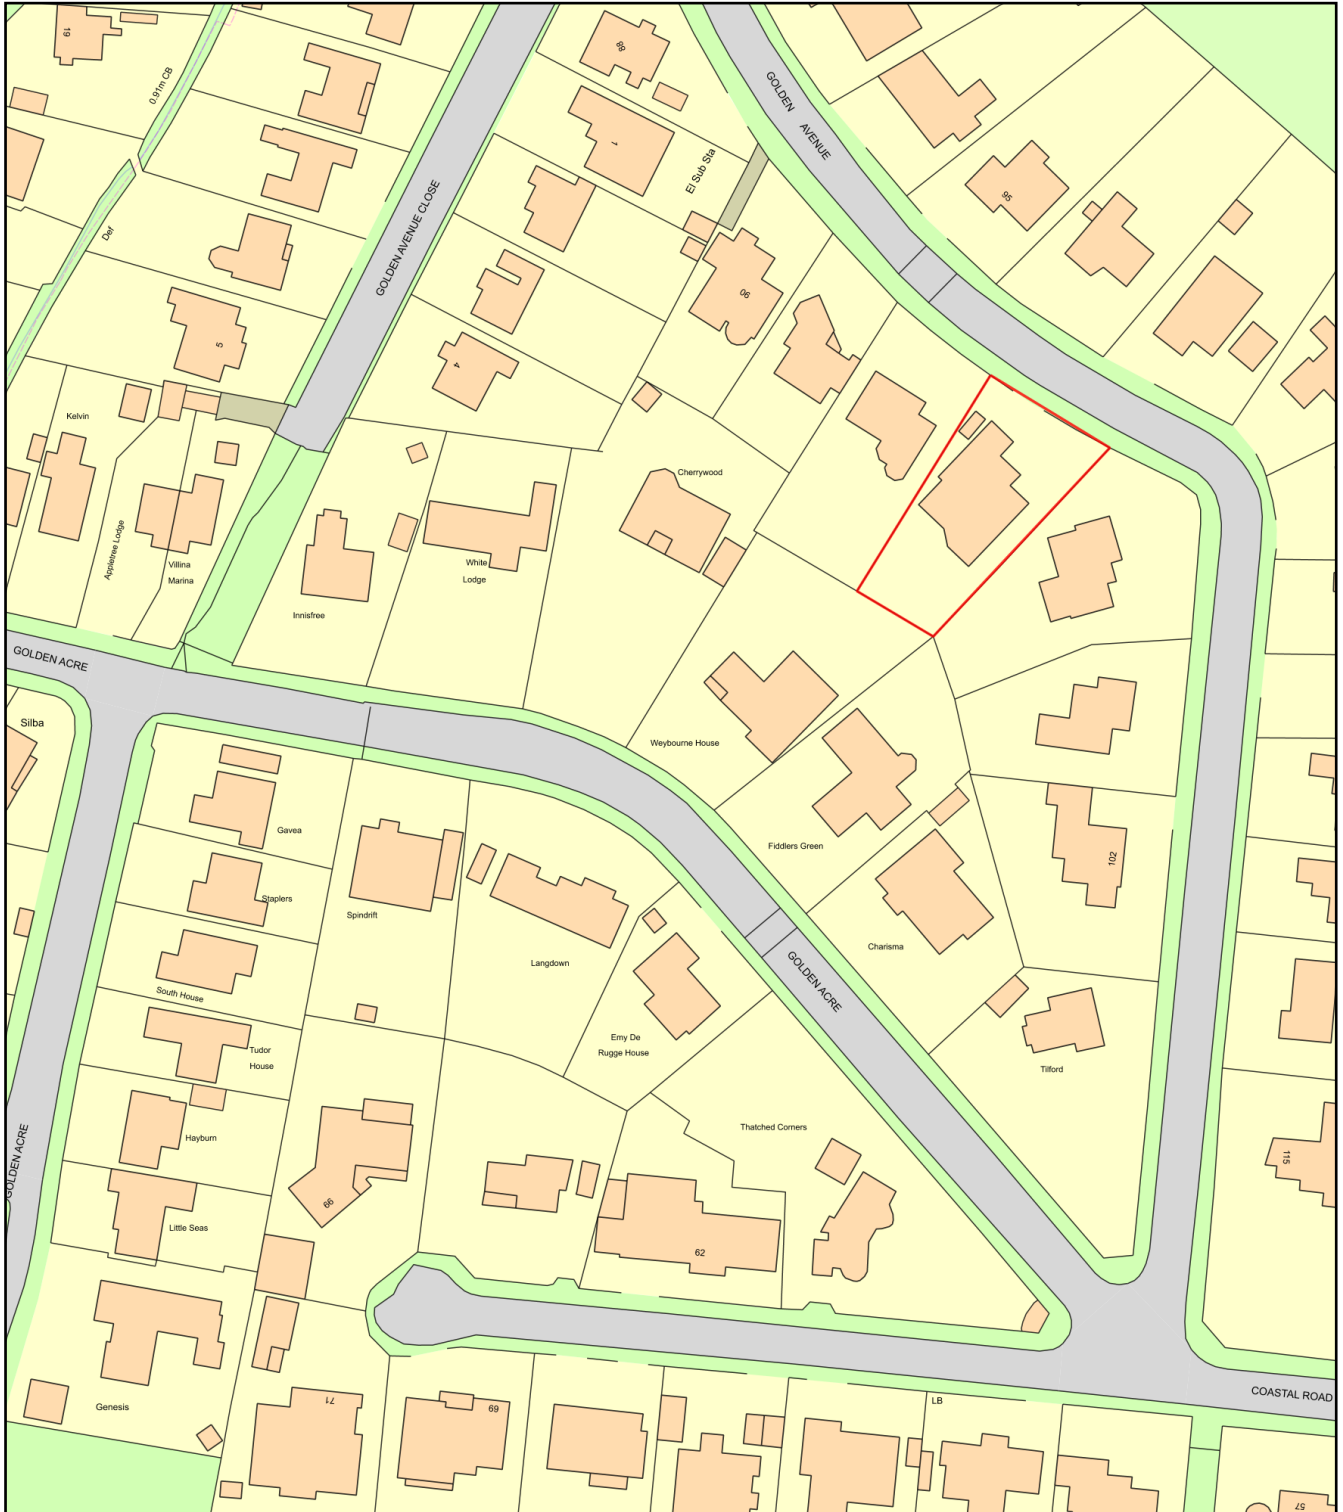

0 50
Metres



Plan Produced for: P. DEDMAN

Date Produced: 27 Apr 2020

Plan Reference Number: TQRQM20118081040914

Scale: 1:1250 @ A4