

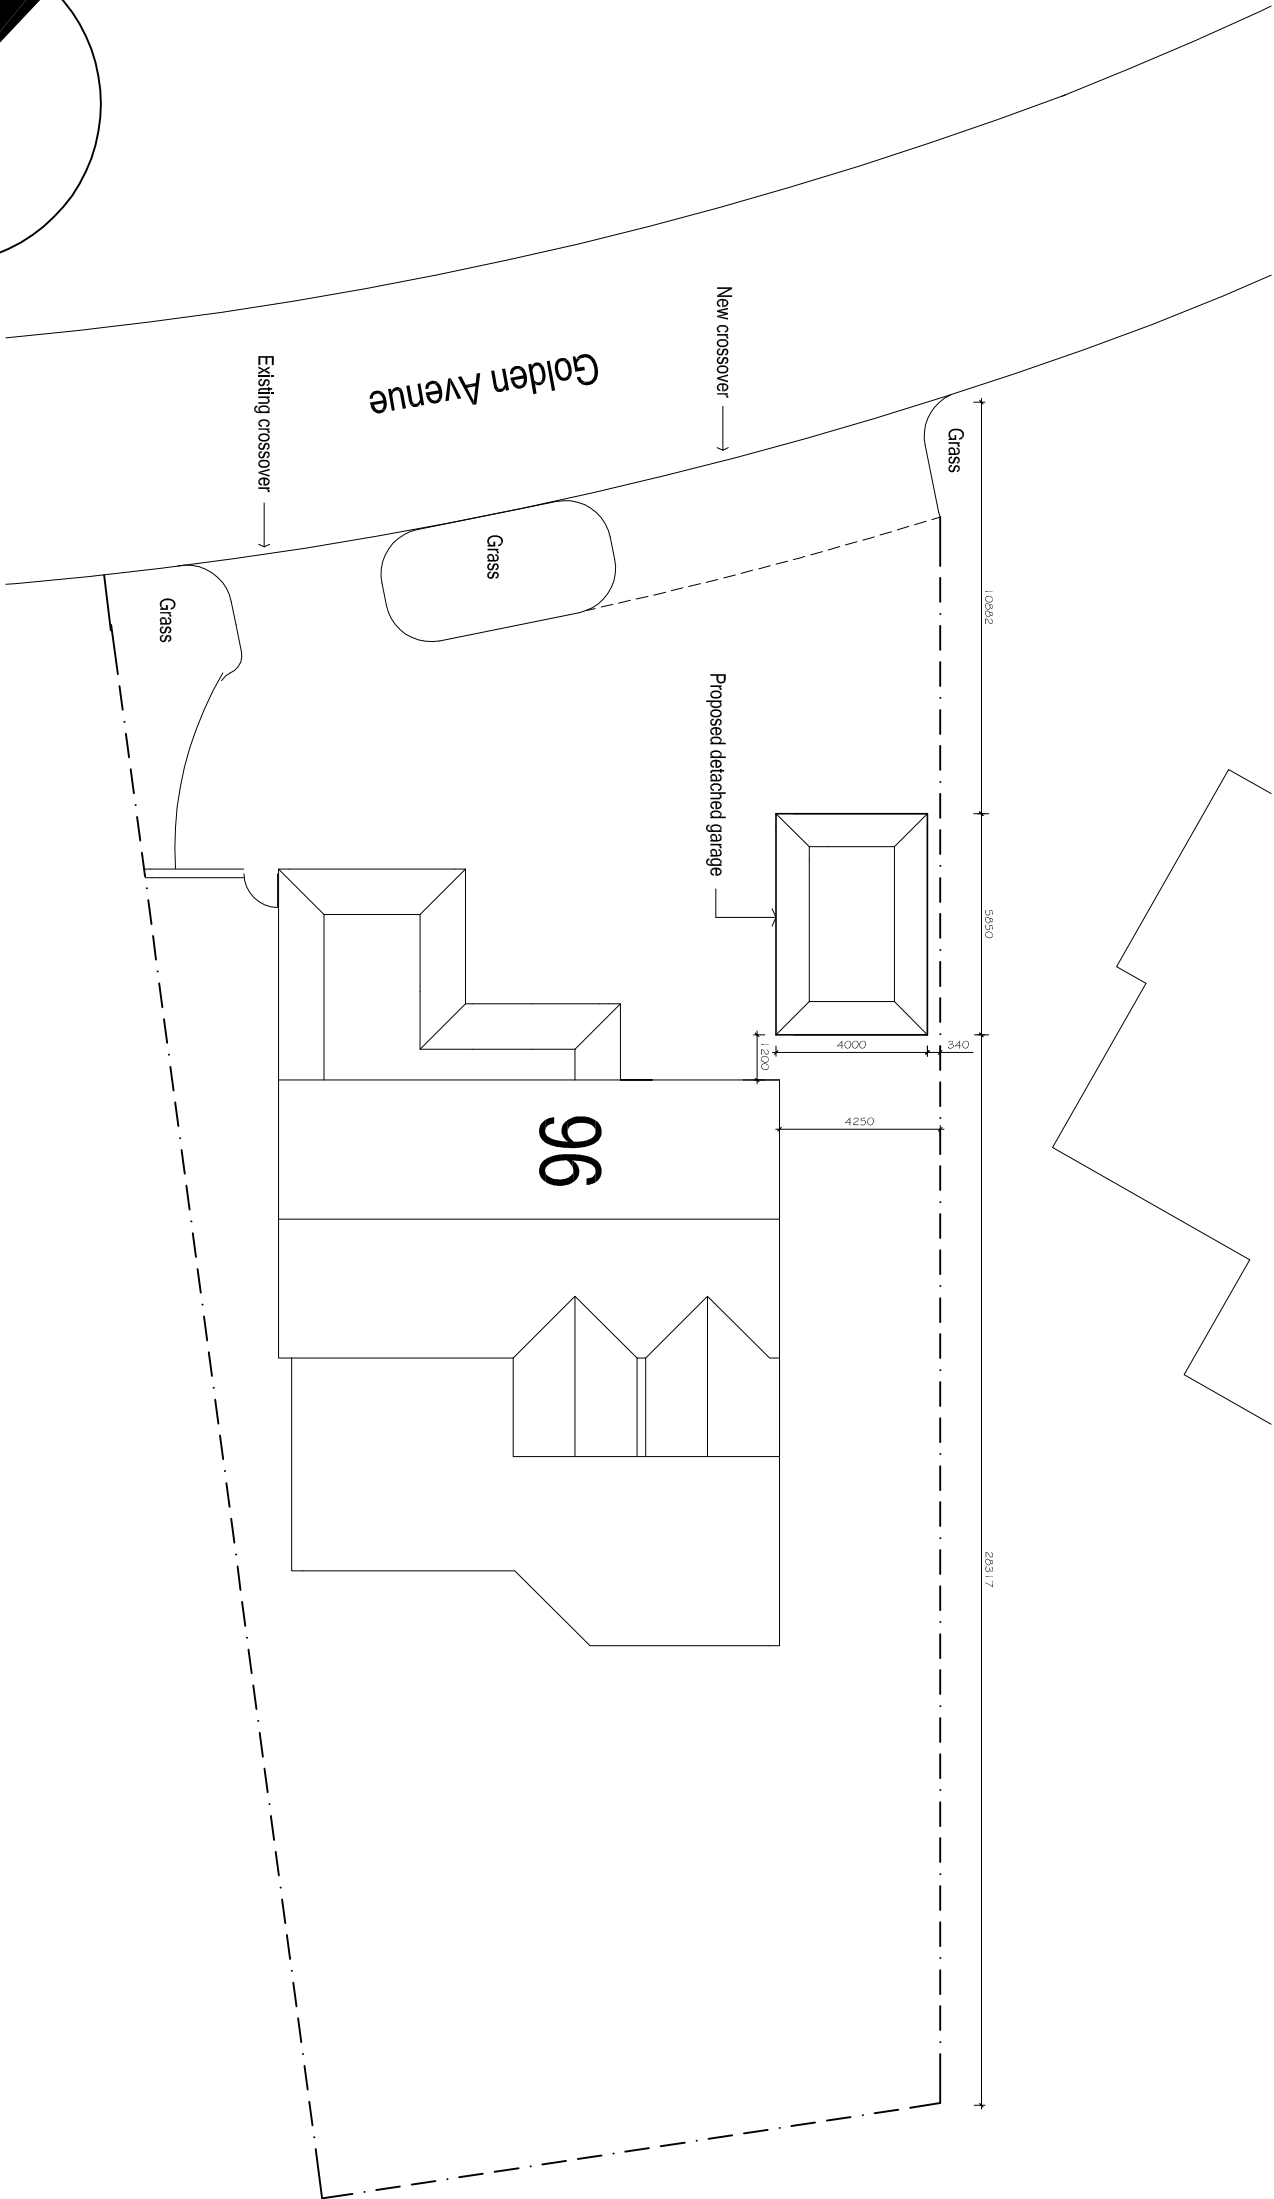


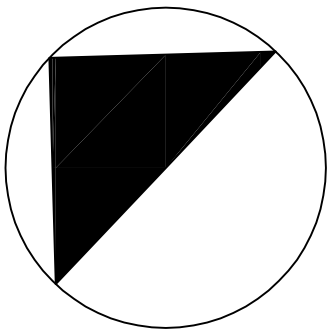

BLOCK PLAN 1:200

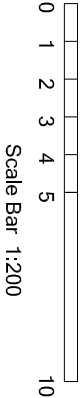

ARW Design	DRAWING TITLE: BLOCK PLAN PROJECT: PROPOSED DETACHED GARAGE TO FRONT	LOCATION: 96, GOLDEN AVENUE, EAST PRESTON CLIENT: P. DEDEMAN	SCALE: AS NOTED @ paper size A3 DATE: MARCH 2020 DRAWN: ARW	DRAWING NO: 5015/3 REVISION: a
------------	--	--	---	--