



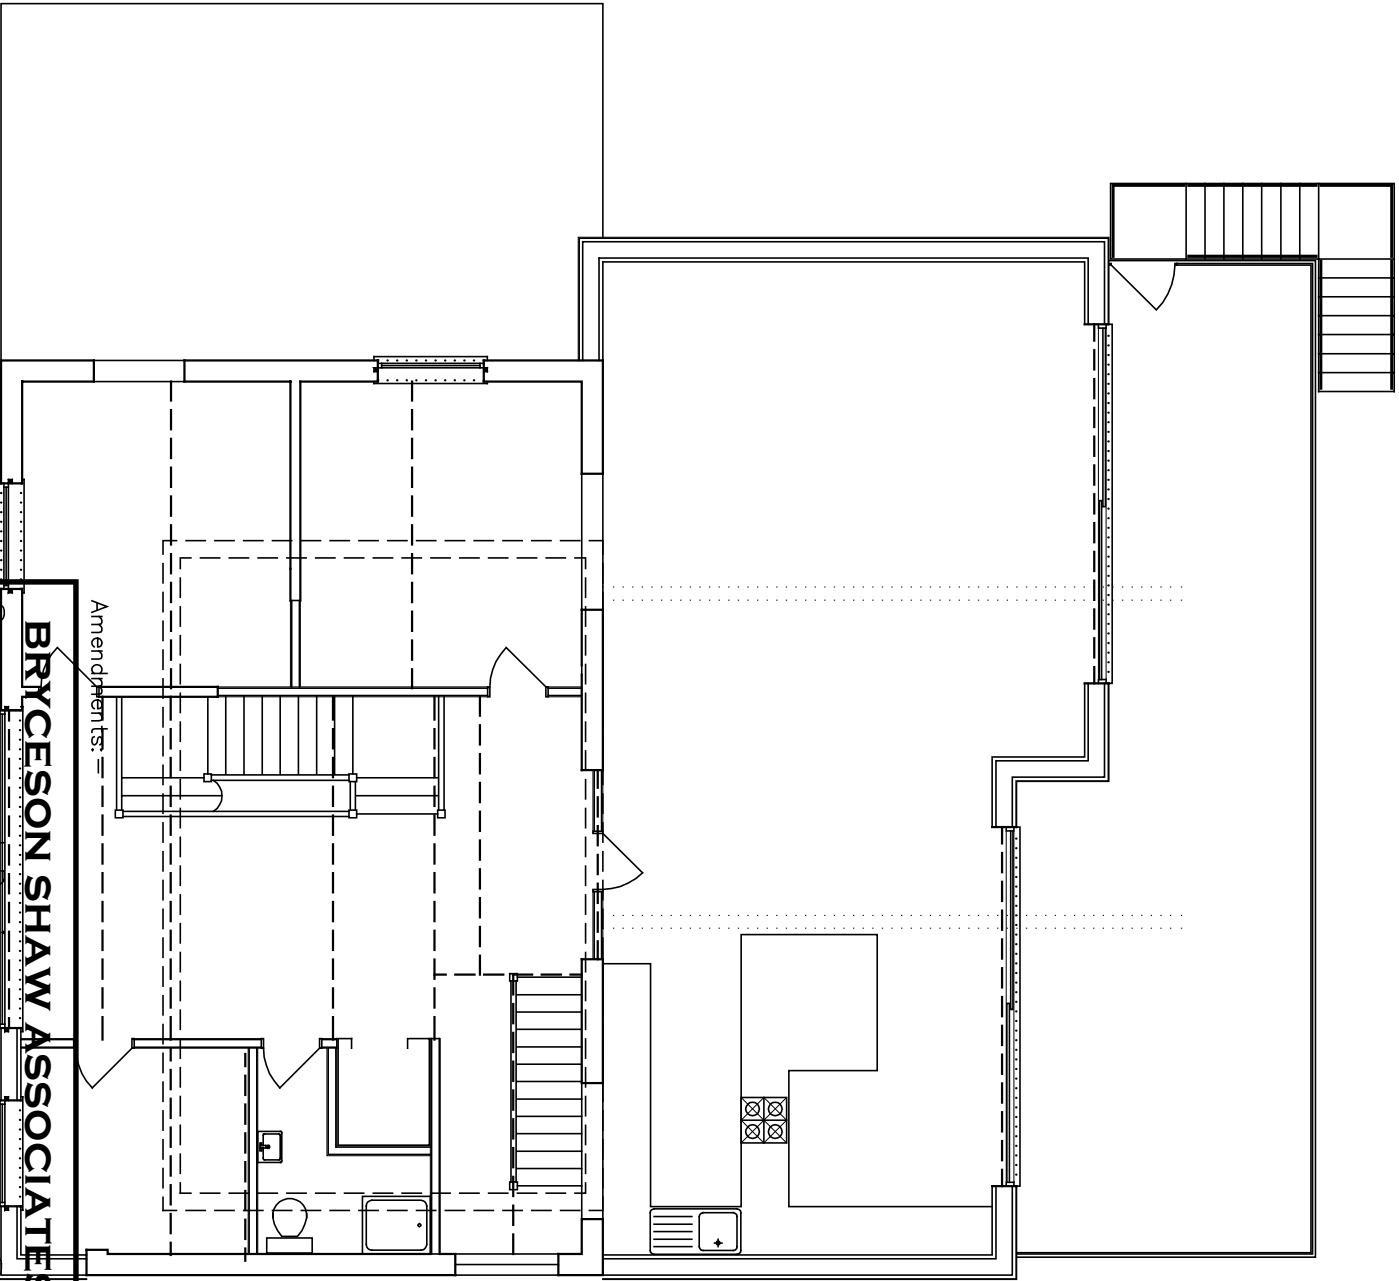

BRYCESON SHAW ASSOCIATES
Surveyors and Designers
2 Wellesley Court, Fitzalan Road, Littlehampton,
West Sussex BN17 5JW
Tel. 01903 734381 Mobile: 07889 651301
E-mail: brycesonshaw@btinternet.com

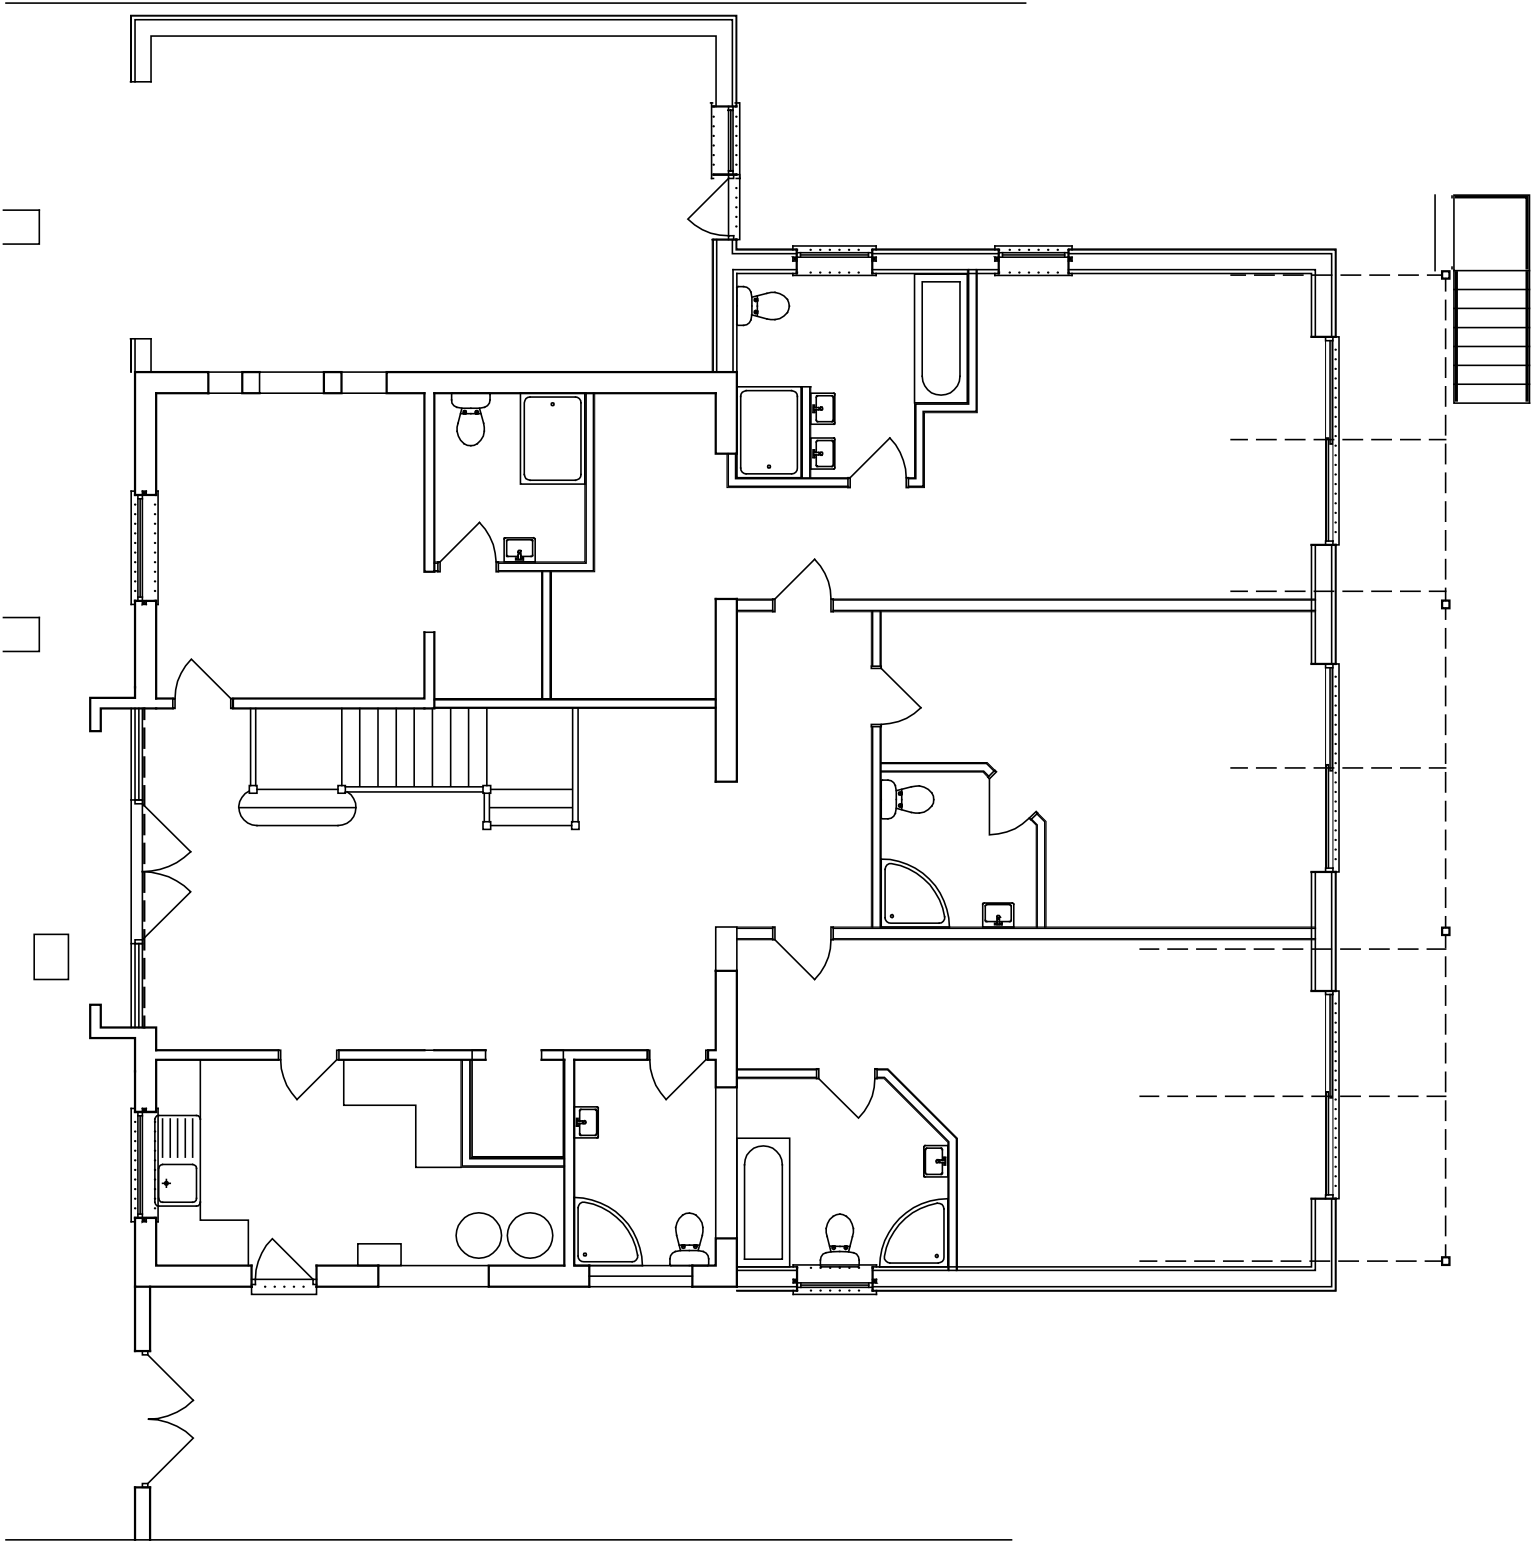

Project:
Proposed staircase; Coastal House, 45 Coastal Road,
Kingston BN16 1SN

Drawing:
Proposed ground and first floor

For:
Mr. K. Wheeler

Drawn: PKS **Date:** March 2021

Scales: 1:100 **No:** 2395/01/13

To scale when printed on A3

1:100 0 1 2 3 4 5 6 7 8 9 10

