
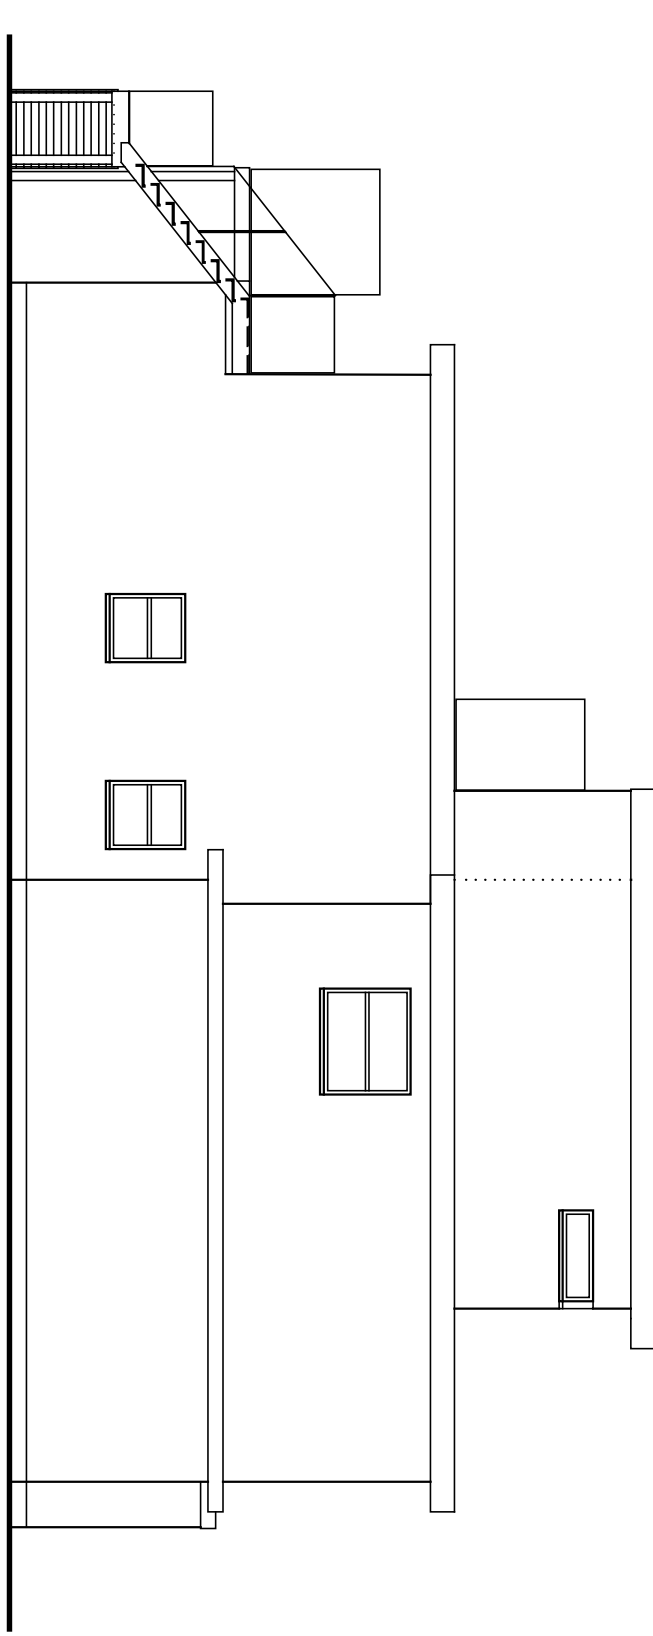
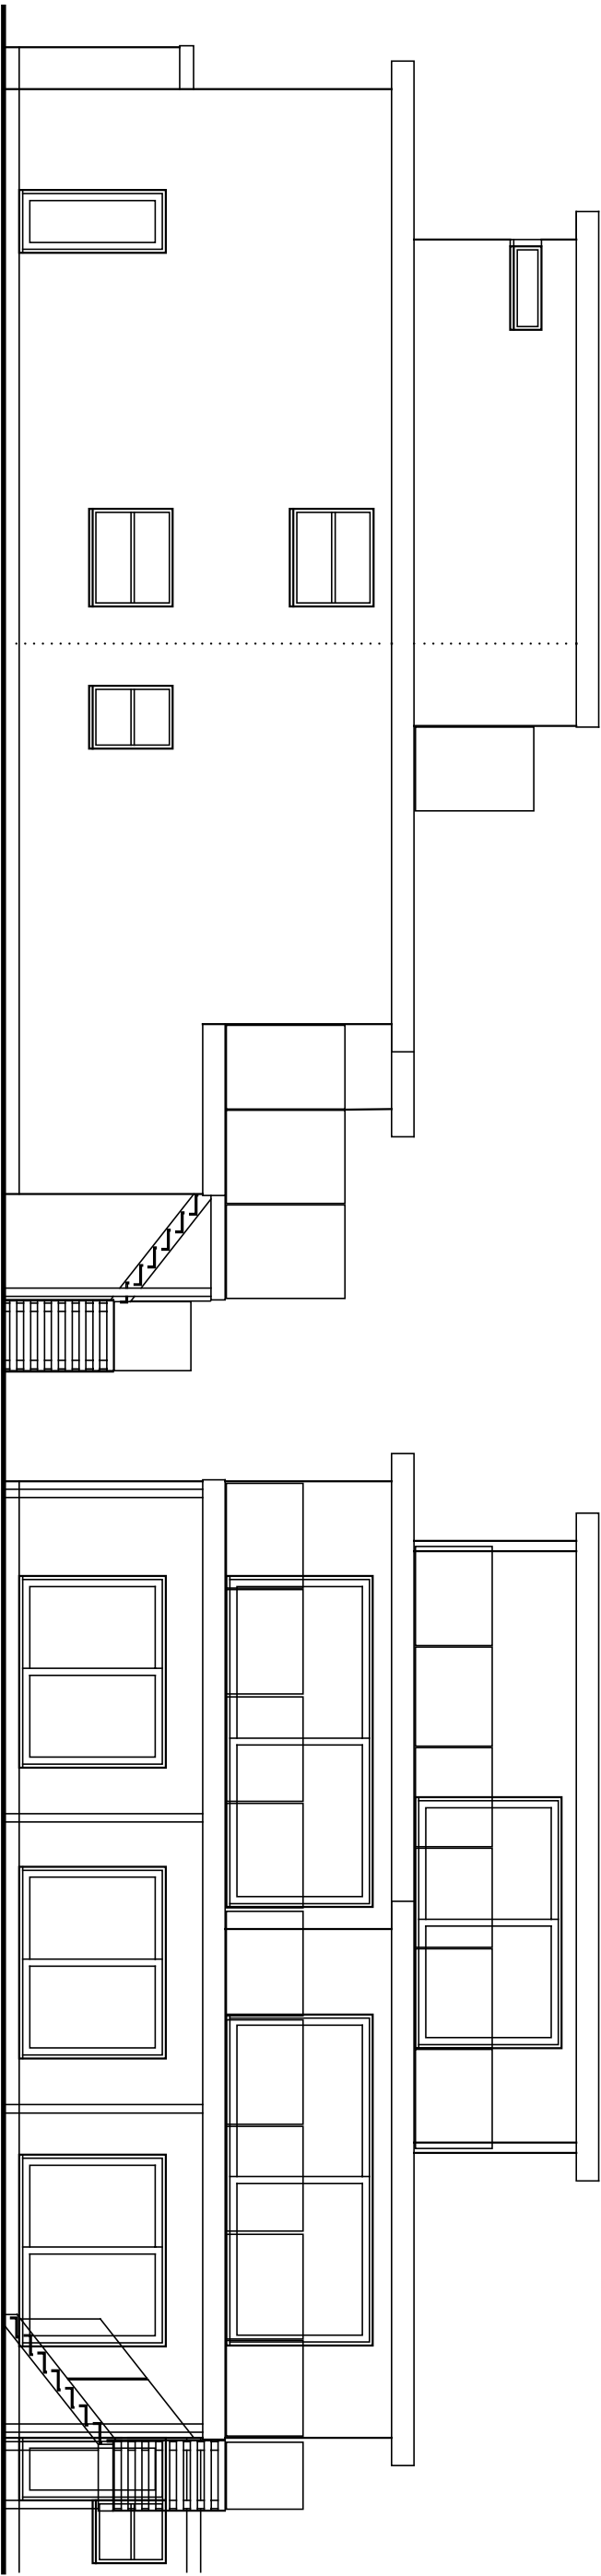


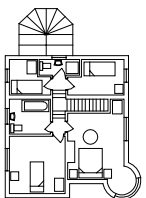

Amendments: –

BRYCESON SHAW ASSOCIATES	
Surveyors and Designers	
2 Wellesley Court, Fitzalan Road, Littlehampton, West Sussex BN17 5JW	
Tel. 01903 734381 Mobile: 07889 651301	
E-mail: brycesonshaw@btinternet.com	
	
Project:	
Proposed staircase; Coastal House, 45 Coastal Road, Kingston BN16 1SN	
Drawing:	
Elevations as proposed	
For:	
Mr. K. Wheeler	
Drawn:	Date:
PKS	March 2021
Scales:	No:
1:100	2395/01/11
To scale when printed on A3	