



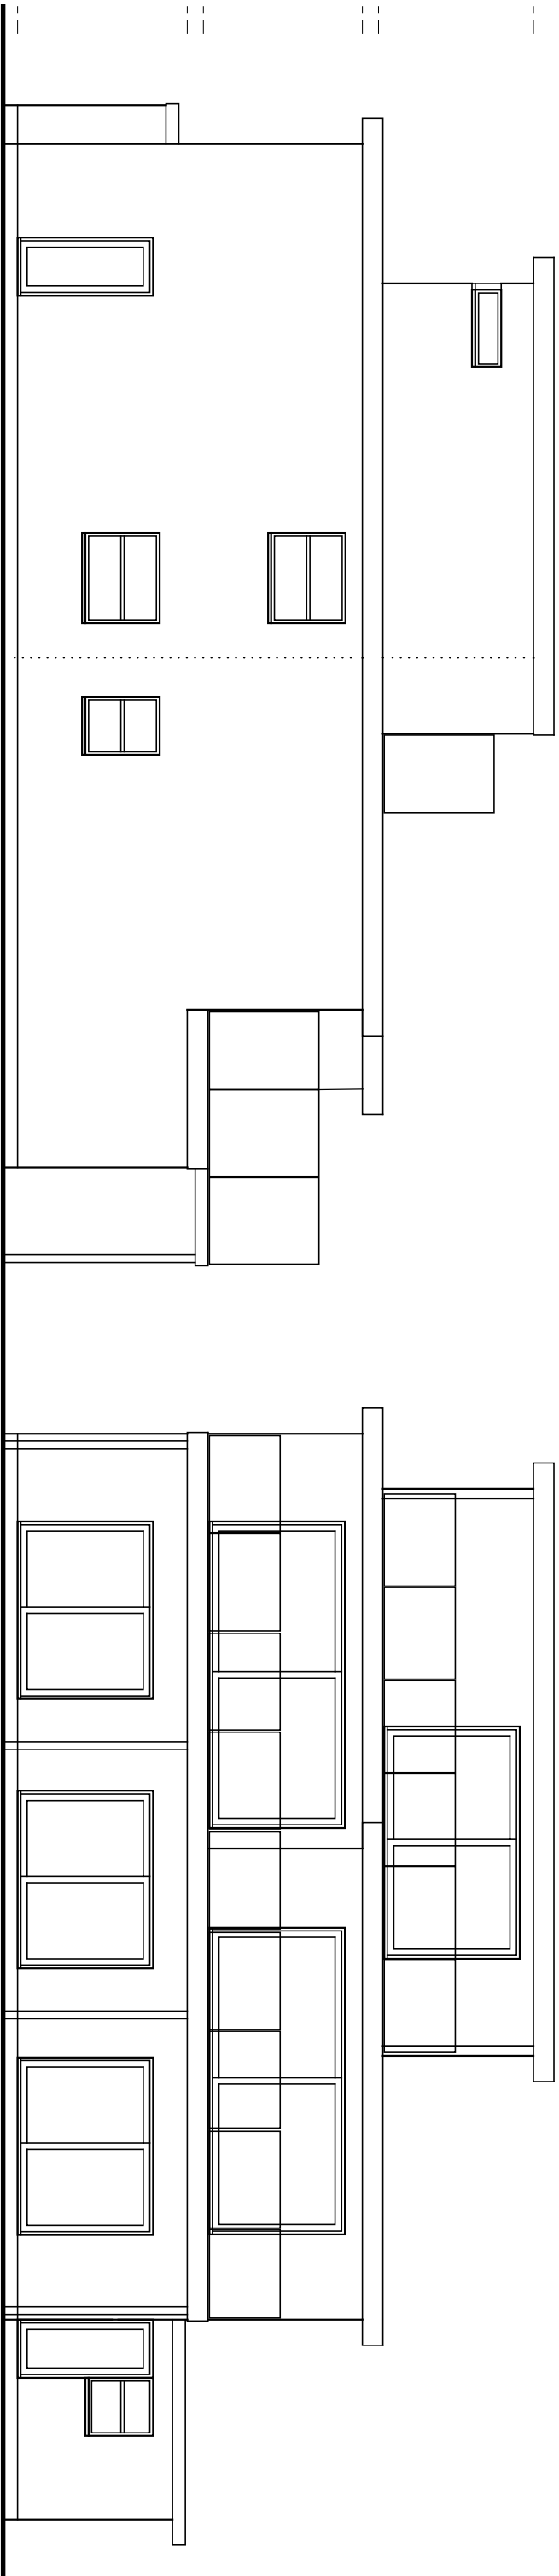

Side - West

Rear - South

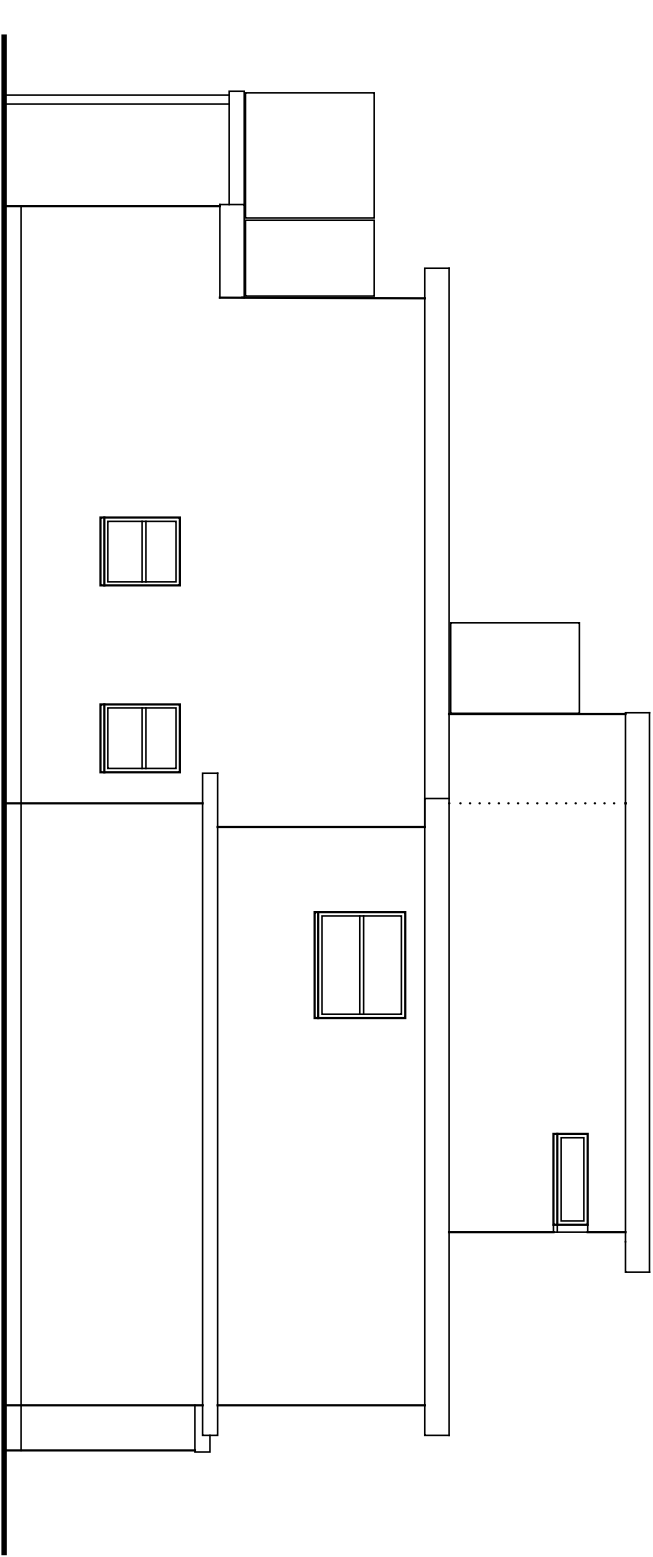

Side - East


Amendments:—

BRYCESON SHAW ASSOCIATES

Surveyors and Designers

2 Wellesley Court, Fitzalan Road, Littlehampton,

E-mail: brycesonshaw@btinternet.com

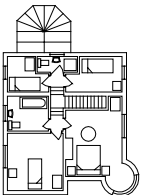

Project:

**Proposed staircase; Coastal House, 45 Coastal Road,
Kingston BN16 1SN**

Drawing:

Elevations as existing

For:

Mr. K. Wheeler

Drawn:

Date:

PKS

March 2021

Scales:

 $\text{N} \cdot \text{O}$

1:100

395/01/10

To scale when printed on A3