

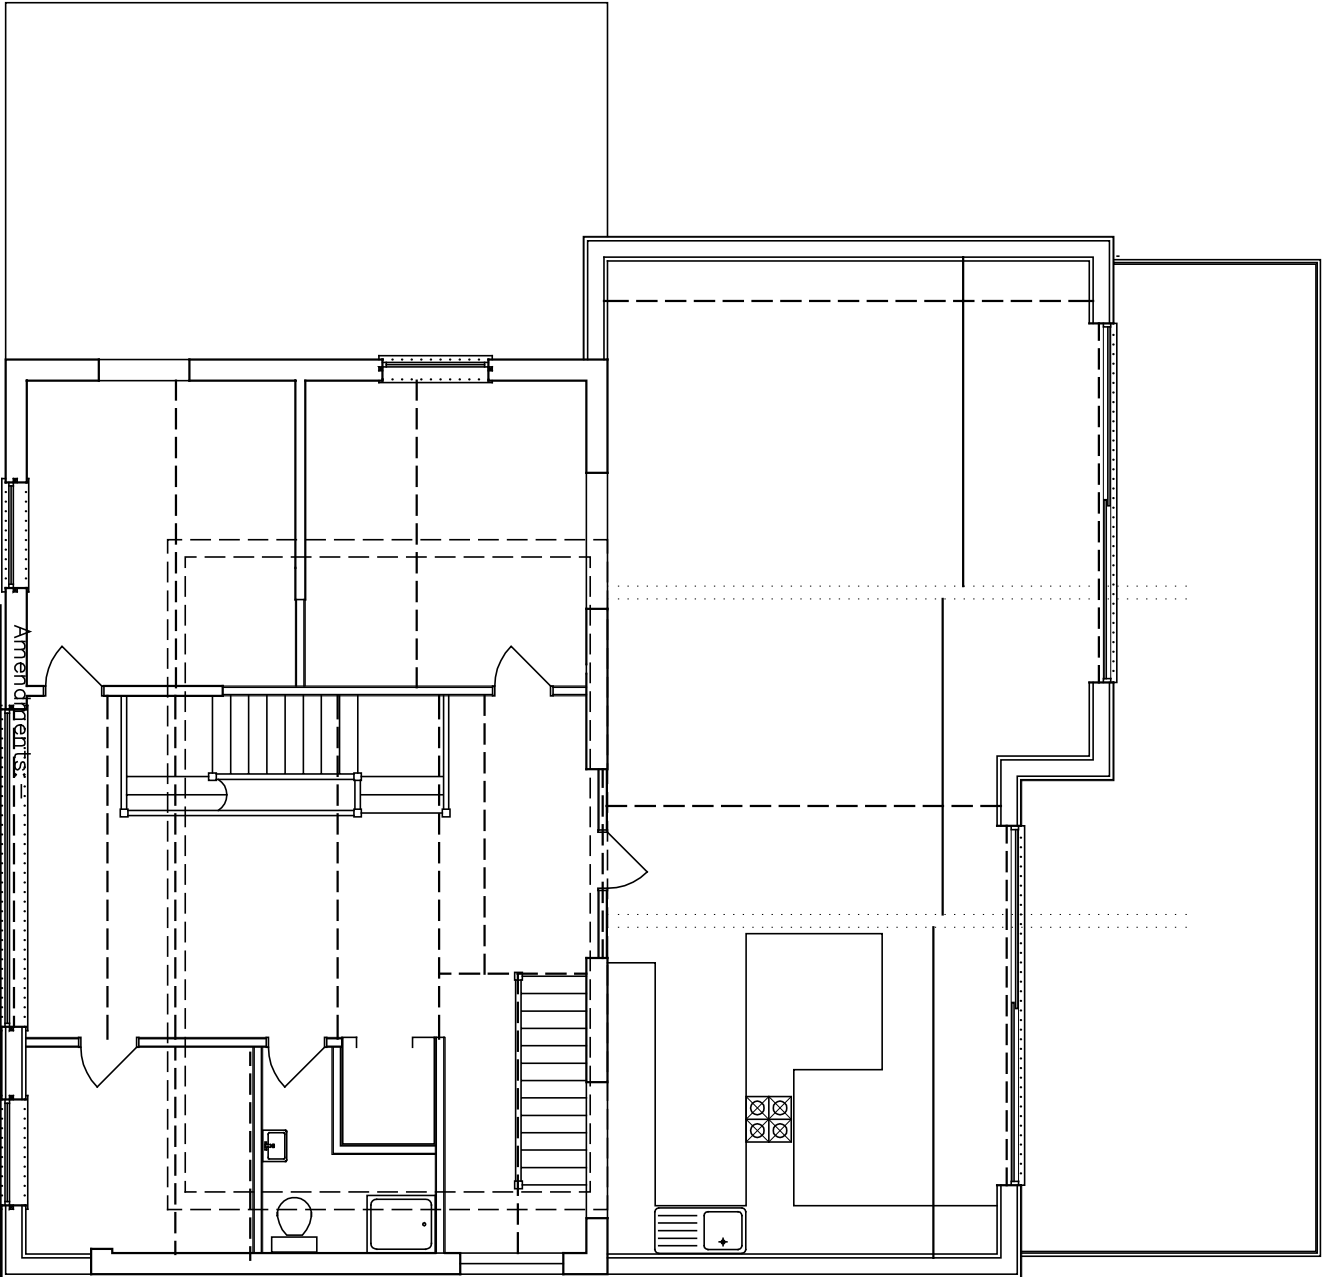


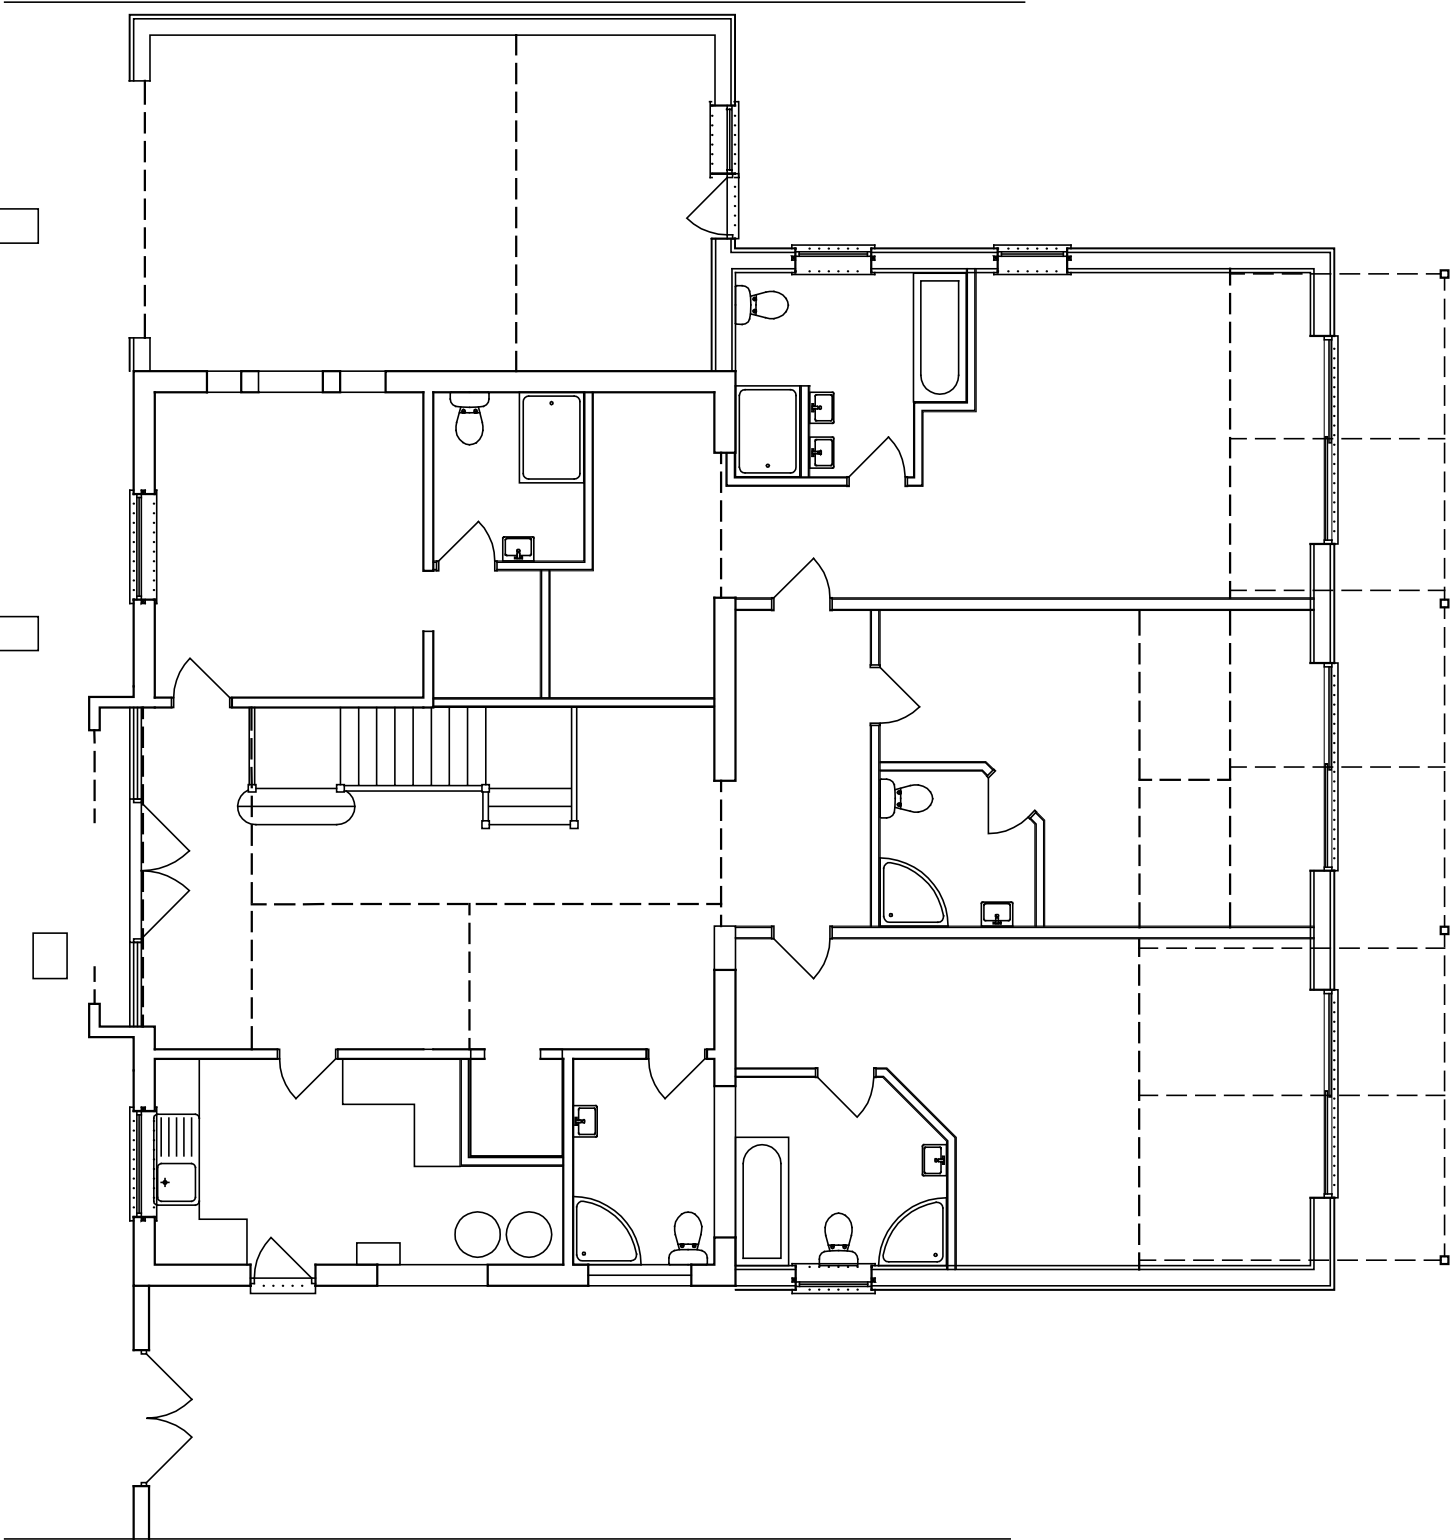

BRYCESON SHAW ASSOCIATES

Surveyors and Designers

2 Wellesley Court, Fitzalan Road, Littlehampton,
West Sussex BN17 5JW
Tel. 01903 734381 Mobile: 07889 651301
E-mail: brycesonshaw@btinternet.com

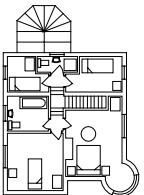

Project:

**Proposed staircase; Coastal House, 45 Coastal Road,
Kingston BN16 1SN**

Drawing:

Existing ground and first floor

For:

Mr. K. Wheeler

Drawn:

PKS

Date:

March 2021

Scales:

1:100

No:

2395/01/12

To scale when printed on A3

1:100 0 1 2 3 4 5 6 7 8 9 10

