




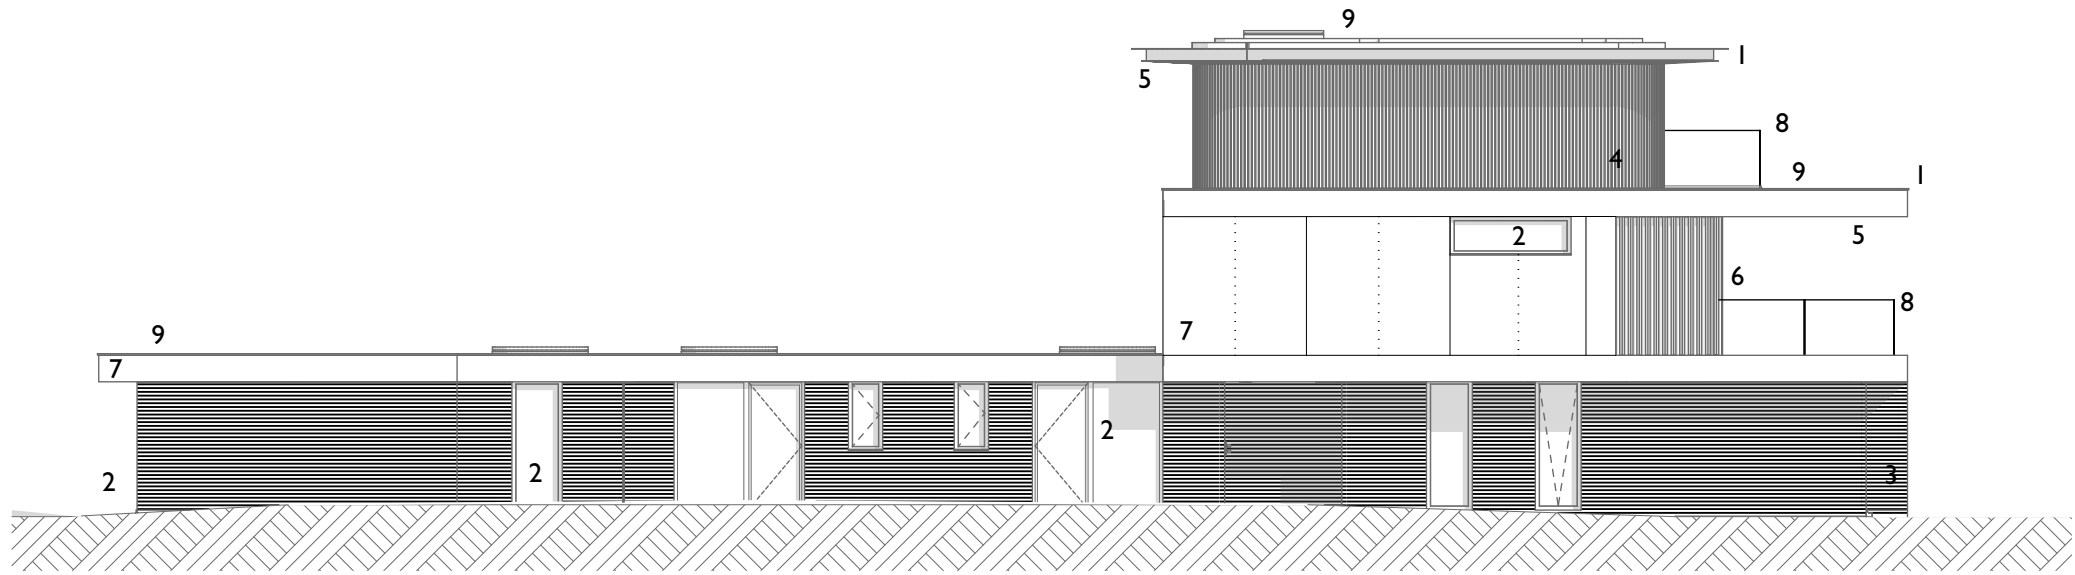

1:150
West Elevation

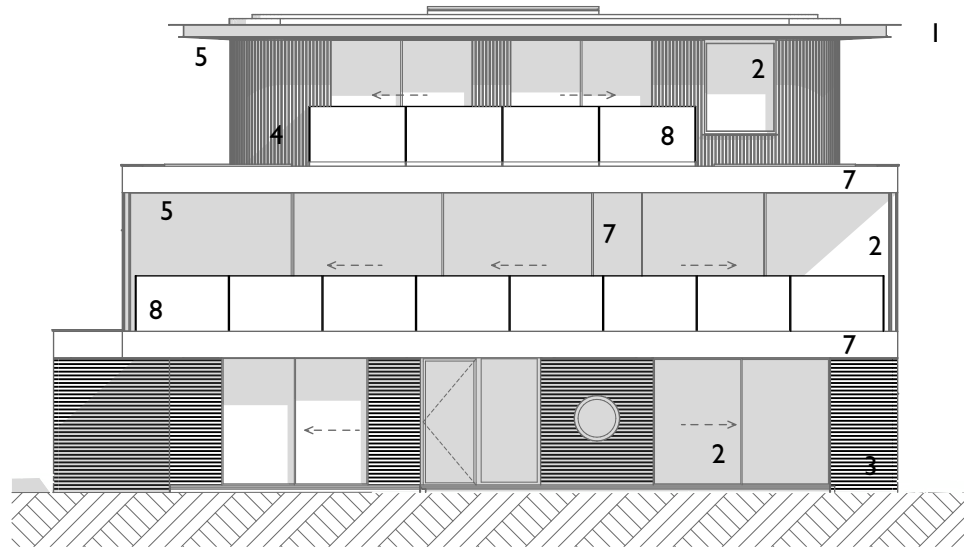

1:150
South Elevation

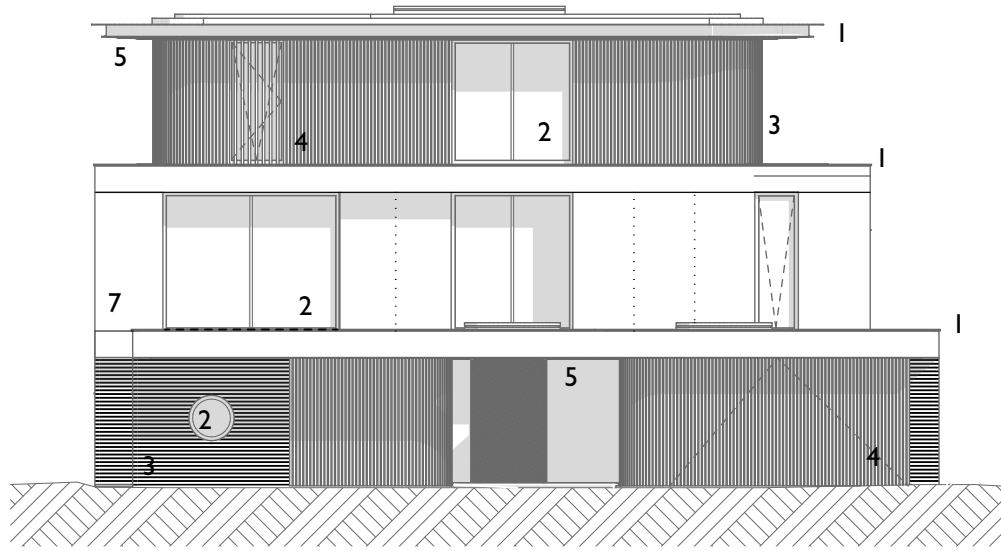

1:150
North Elevation

Materials

1 - PPC aluminium trims and parapet cap RAL 7023

2 - PPC aluminium frame windows, sliding and side hung external doors RAL 7023 - Sieger systems

3 - Facing Brick
UK Brick Pershore blend with white mortar.

4 - Timber cladding.
21x50mm square profile - Sapele Stain - Sansin SDF Clear

5 - Overhang Soffits
21x50mm square profile - Sapele Stain - Sansin SDF Clear

6 - External Louvres
50x125mm square profile - Sapele Stain - Sansin SDF Clear

7 - Composite Stone Cladding
Dekton Facade - Danea

8 - Balustrade
Frameless - Clear Glass

9 - Roof Finish
Sika Decothane Ultra liquid membrane - RAL 7015



Approved Planning Visualisations



Combined material images



Scale @ A3: 1:150

NOTE: This drawing is to be scaled for planning purposes only

Project: Spring Tide
Address: Gorse Avenue, Kingston Gorse, Littlehampton, West Sussex, BN16 1SF
Client: Dominic and Sarah Gothard

Drawing: DOC - Materials
ST - OBA - 00 - ZZ - DR - A - 0450 -
Status: Discharge Of Conditions OBA proj no: 247

PI	Materials condition discharge	15/04/2021
rev	description	date

ob
architecture.

The Dispensary, 5-6 The Square, Winchester, SO23 9ES
01962 865344 - info@obarchitecture.co.uk www.obarchitecture.co.uk