




West Elevation

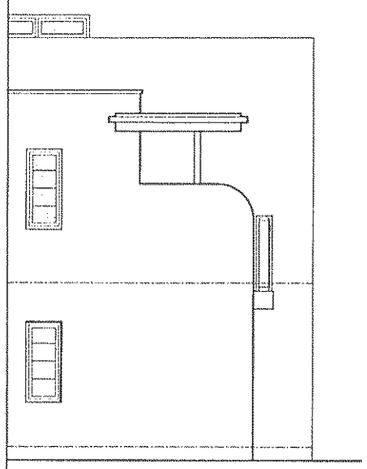

South Elevation

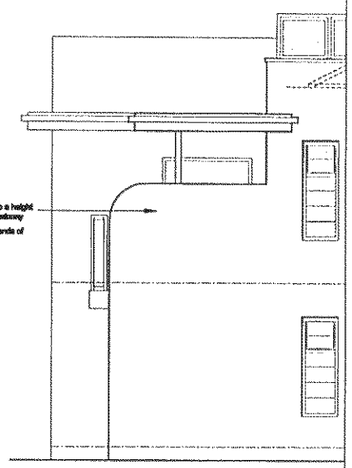

East Elevation

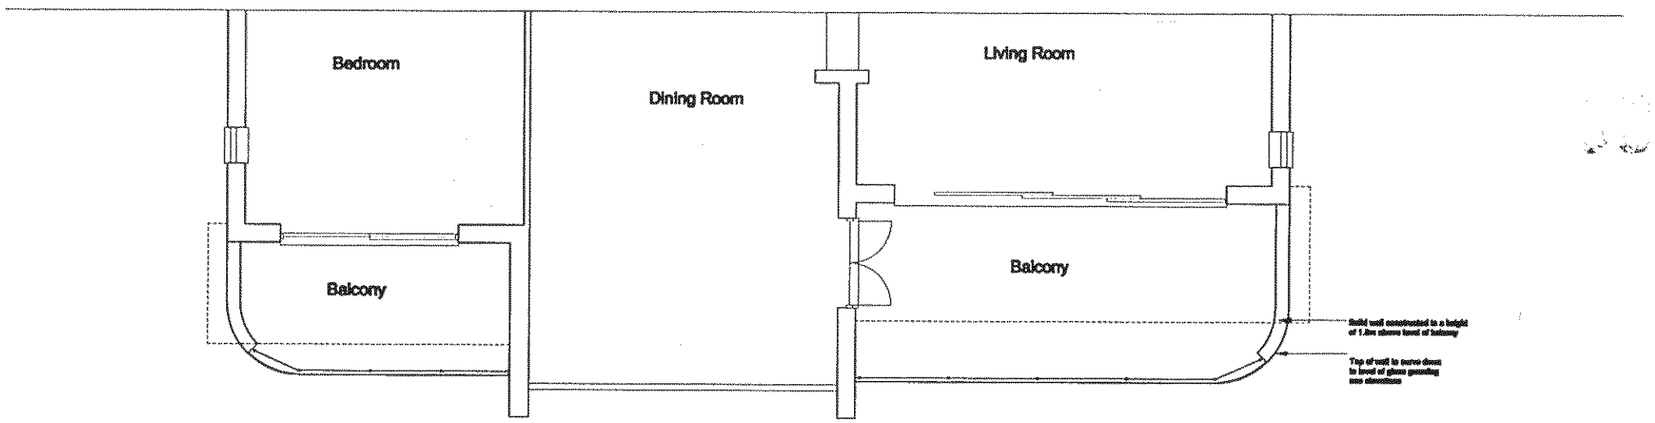

Part First Floor Plan

RECEIVED
19.6.14

Garry Mount MCIAT
Chartered Architectural Technologist

4A Elm Grove South
Bamham
West Sussex
PO22 0EL

Tel: 01243 860614
email : garrymount@gmail.com

PROJECT	Proposed Development at 69 Coastal Road, East Preston
SUBJECT	Plot 2 Details of screening to first floor balconies
SCALE 1:50	DATE June 2014
DRAWN	CHECKED
DRAWING No	11 / 46 / 48

ARUN DISTRICT COUNCIL K/16/14/DOC