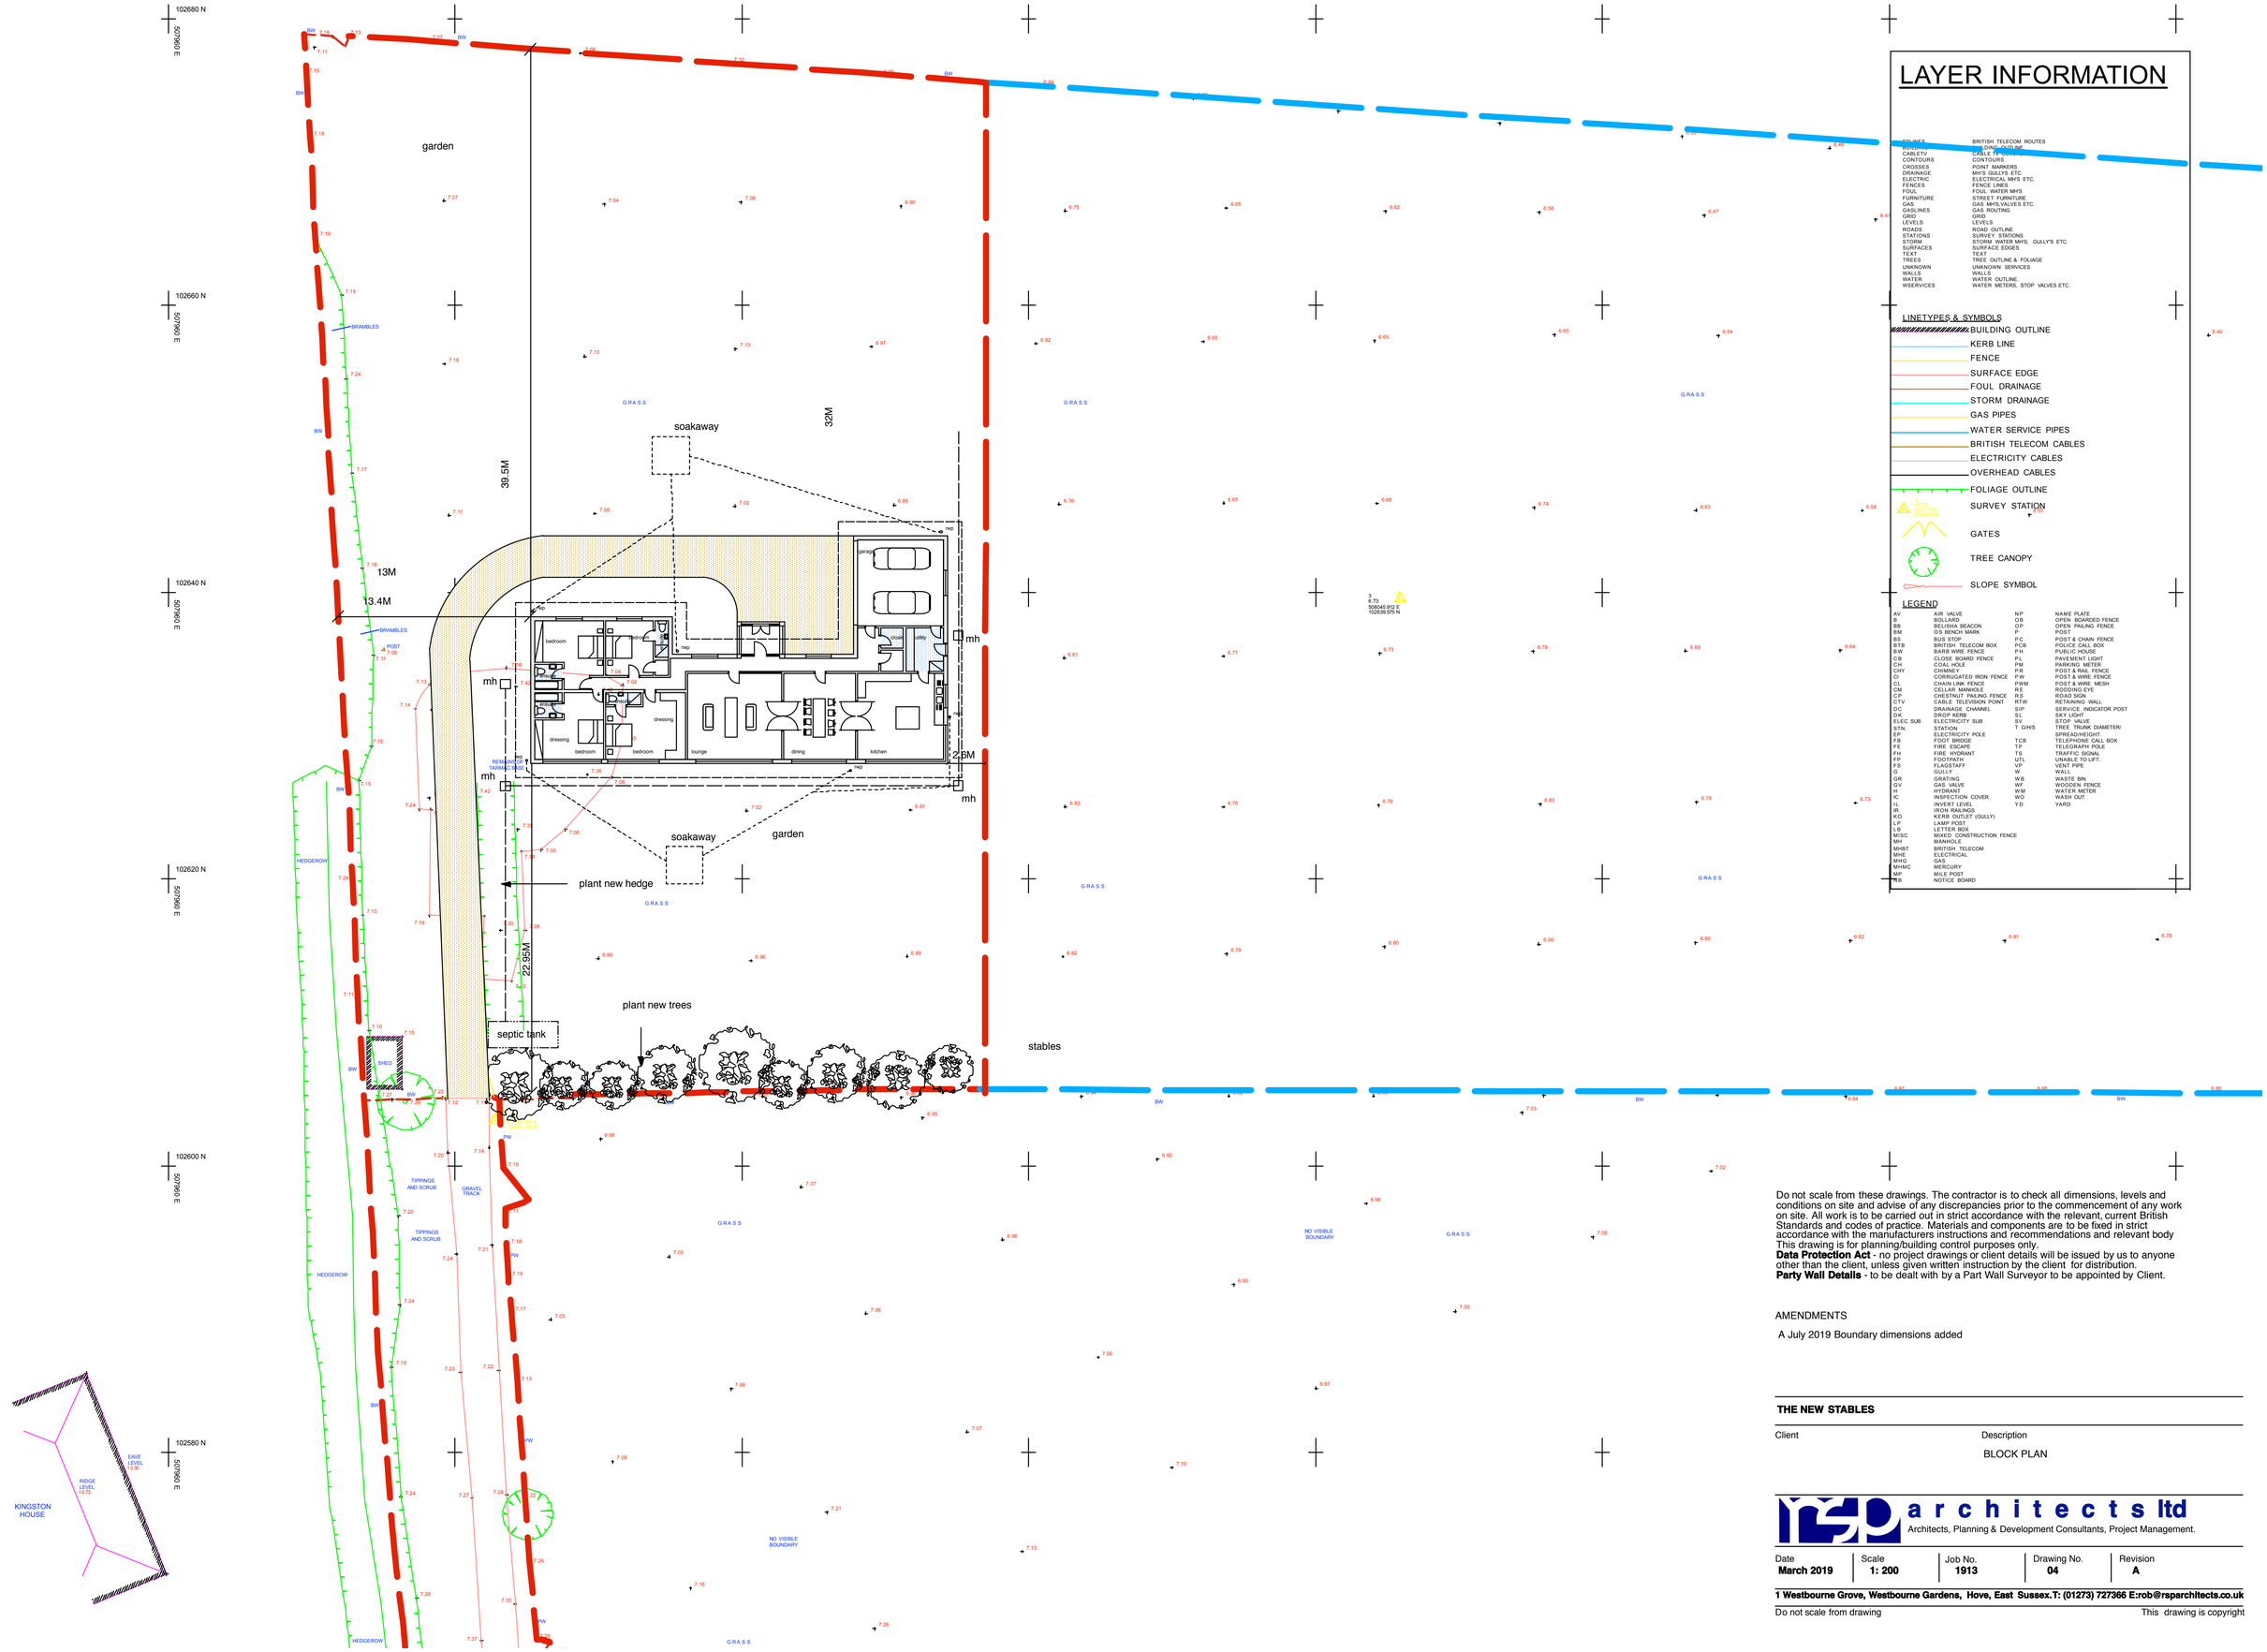


LAYER INFORMATION

BTELINES	BRITISH TELECOM ROUTES
BUILDING	BUILDING OUTLINE
CABLETV	CABLE TV ROUTES
CONTOURS	CONTOURS
CROSSES	POINT MARKERS
DRAINAGE	MH'S GULLYS ETC.
ELECTRIC	ELECTRICAL MH'S ETC.
FENCES	FENCE LINES
FOUL	FOUL WATER MH'S
FURNITURE	STREET FURNITURE
GAS	GAS MH'S,VALVES ETC.
GASLINES	GAS ROUTING
GRID	GRID
LEVELS	LEVELS
ROADS	ROAD OUTLINE
STATIONS	SURVEY STATIONS
STORM	STORM WATER MH'S, GULLY'S ETC.
SURFACES	SURFACE EDGES
TEXT	TEXT
TREES	TREE OUTLINE & FOLIAGE
UNKNOWN	UNKNOWN SERVICES
WALLS	WALLS
WATER	WATER OUTLINE.
WSERVICES	WATER METERS, STOP VALVES ETC.

LINETYPES & SYMBOLS

- BUILDING OUTLINE
- KERB LINE
- FENCE
- SURFACE EDGE
- FOUL DRAINAGE
- STORM DRAINAGE
- GAS PIPES
- WATER SERVICE PIPES
- BRITISH TELECOM CABLES
- ELECTRICITY CABLES
- OVERHEAD CABLES
- FOLIAGE OUTLINE
- SURVEY STATION (3 6.73 508045.912 E 102639.075 N 244.26 N)
- GATES
- TREE CANOPY
- SLOPE SYMBOL

LEGEND

AV	AIR VALVE	NP	NAME PLATE
B	BOLLARD	OB	OPEN BOARDED FENCE
BB	BELISHA BEACON	OP	OPEN PAILING FENCE
BM	OS BENCH MARK	P	POST
BS	BUS STOP	PC	POST & CHAIN FENCE
BTB	BRITISH TELECOM BOX	PCB	POLICE CALL BOX
BW	BARB WIRE FENCE	PH	PUBLIC HOUSE
CB	CLOSE BOARD FENCE	PL	PAVEMENT LIGHT
CH	COAL HOLE	PM	PARKING METER
CHY	CHIMNEY	PR	POST & RAIL FENCE
CI	CORRUGATED IRON FENCE	PW	POST & WIRE FENCE
CL	CHAIN LINK FENCE	PWM	POST & WIRE MESH
CM	CELLAR MANHOLE	RE	RODDING EYE
CP	CHESTNUT PAILING FENCE	RS	ROAD SIGN
CTV	CABLE TELEVISION POINT	RTW	RETAINING WALL
DC	DRAINAGE CHANNEL	SIP	SERVICE INDICATOR POST
DK	DROP KERB	SL	SKY LIGHT
ELEC SUB	ELECTRICITY SUB	SV	STOP VALVE
STN	STATION	T GHVS	TREE TRUNK DIAMETER/
EP	ELECTRICITY POLE		SPREAD/HEIGHT.
FB	FOOT BRIDGE	TCB	TELEPHONE CALL BOX
FE	FIRE ESCAPE	TP	TELEGRAPH POLE
FH	FIRE HYDRANT	TS	TRAFFIC SIGNAL
FP	FLAGSTAFF	UTL	UNABLE TO LIFT.
FS	FLAGSTAFF	VP	VENT PIPE
G	GULLY	W	WALL
GR	GRATING	WB	WASTE BIN
GV	GAS VALVE	WF	WOODEN FENCE
H	HYDRANT	WM	WATER METER
IC	INSPECTION COVER	WO	WASH OUT
IL	INVERT LEVEL	YD	YARD
IR	IRON RAILINGS		
KO	KERB OUTLET (GULLY)		
LP	LAMP POST		
LB	LETTER BOX		
MISC	MIXED CONSTRUCTION FENCE		
MH	MANHOLE		
MHBT	BRITISH TELECOM		
MHE	ELECTRICAL		
MHG	GAS		
MHMC	MERCURY		
MP	MILE POST		
NB	NOTICE BOARD		

Do not scale from these drawings. The contractor is to check all dimensions, levels and conditions on site and advise of any discrepancies prior to the commencement of any work on site. All work is to be carried out in strict accordance with the relevant, current British Standards and codes of practice. Materials and components are to be fixed in strict accordance with the manufacturers instructions and recommendations and relevant body This drawing is for planning/building control purposes only.
Data Protection Act - no project drawings or client details will be issued by us to anyone other than the client, unless given written instruction by the client for distribution.
Party Wall Details - to be dealt with by a Part Wall Surveyor to be appointed by Client.

AMENDMENTS

A July 2019 Boundary dimensions added

THE NEW STABLES

Client

Description

BLOCK PLAN

rsp architects ltd
Architects, Planning & Development Consultants, Project Management.

Date	Scale	Job No.	Drawing No.	Revision
March 2019	**1: 200**	**1913**	**04**	**A**

1 Westbourne Grove, Westbourne Gardens, Hove, East Sussex.T: (01273) 727366 E:rob@rsparchitects.co.uk

Do not scale from drawing

This drawing is copyright

ARUN DISTRICT COUNCIL K/16/19/PL