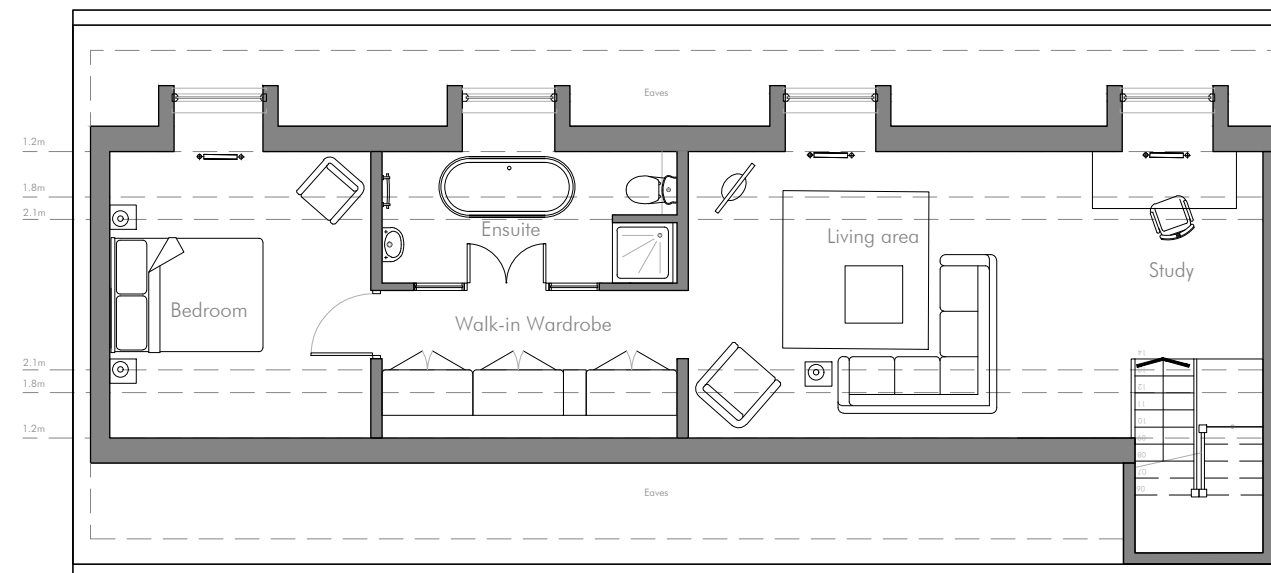


Project Coastal Road Drawing Proposed Second Floor	Project No. 2107 Dwg No. 3.102 Scale 1:100 @ A3	Rev Date Notes </
--	---	--