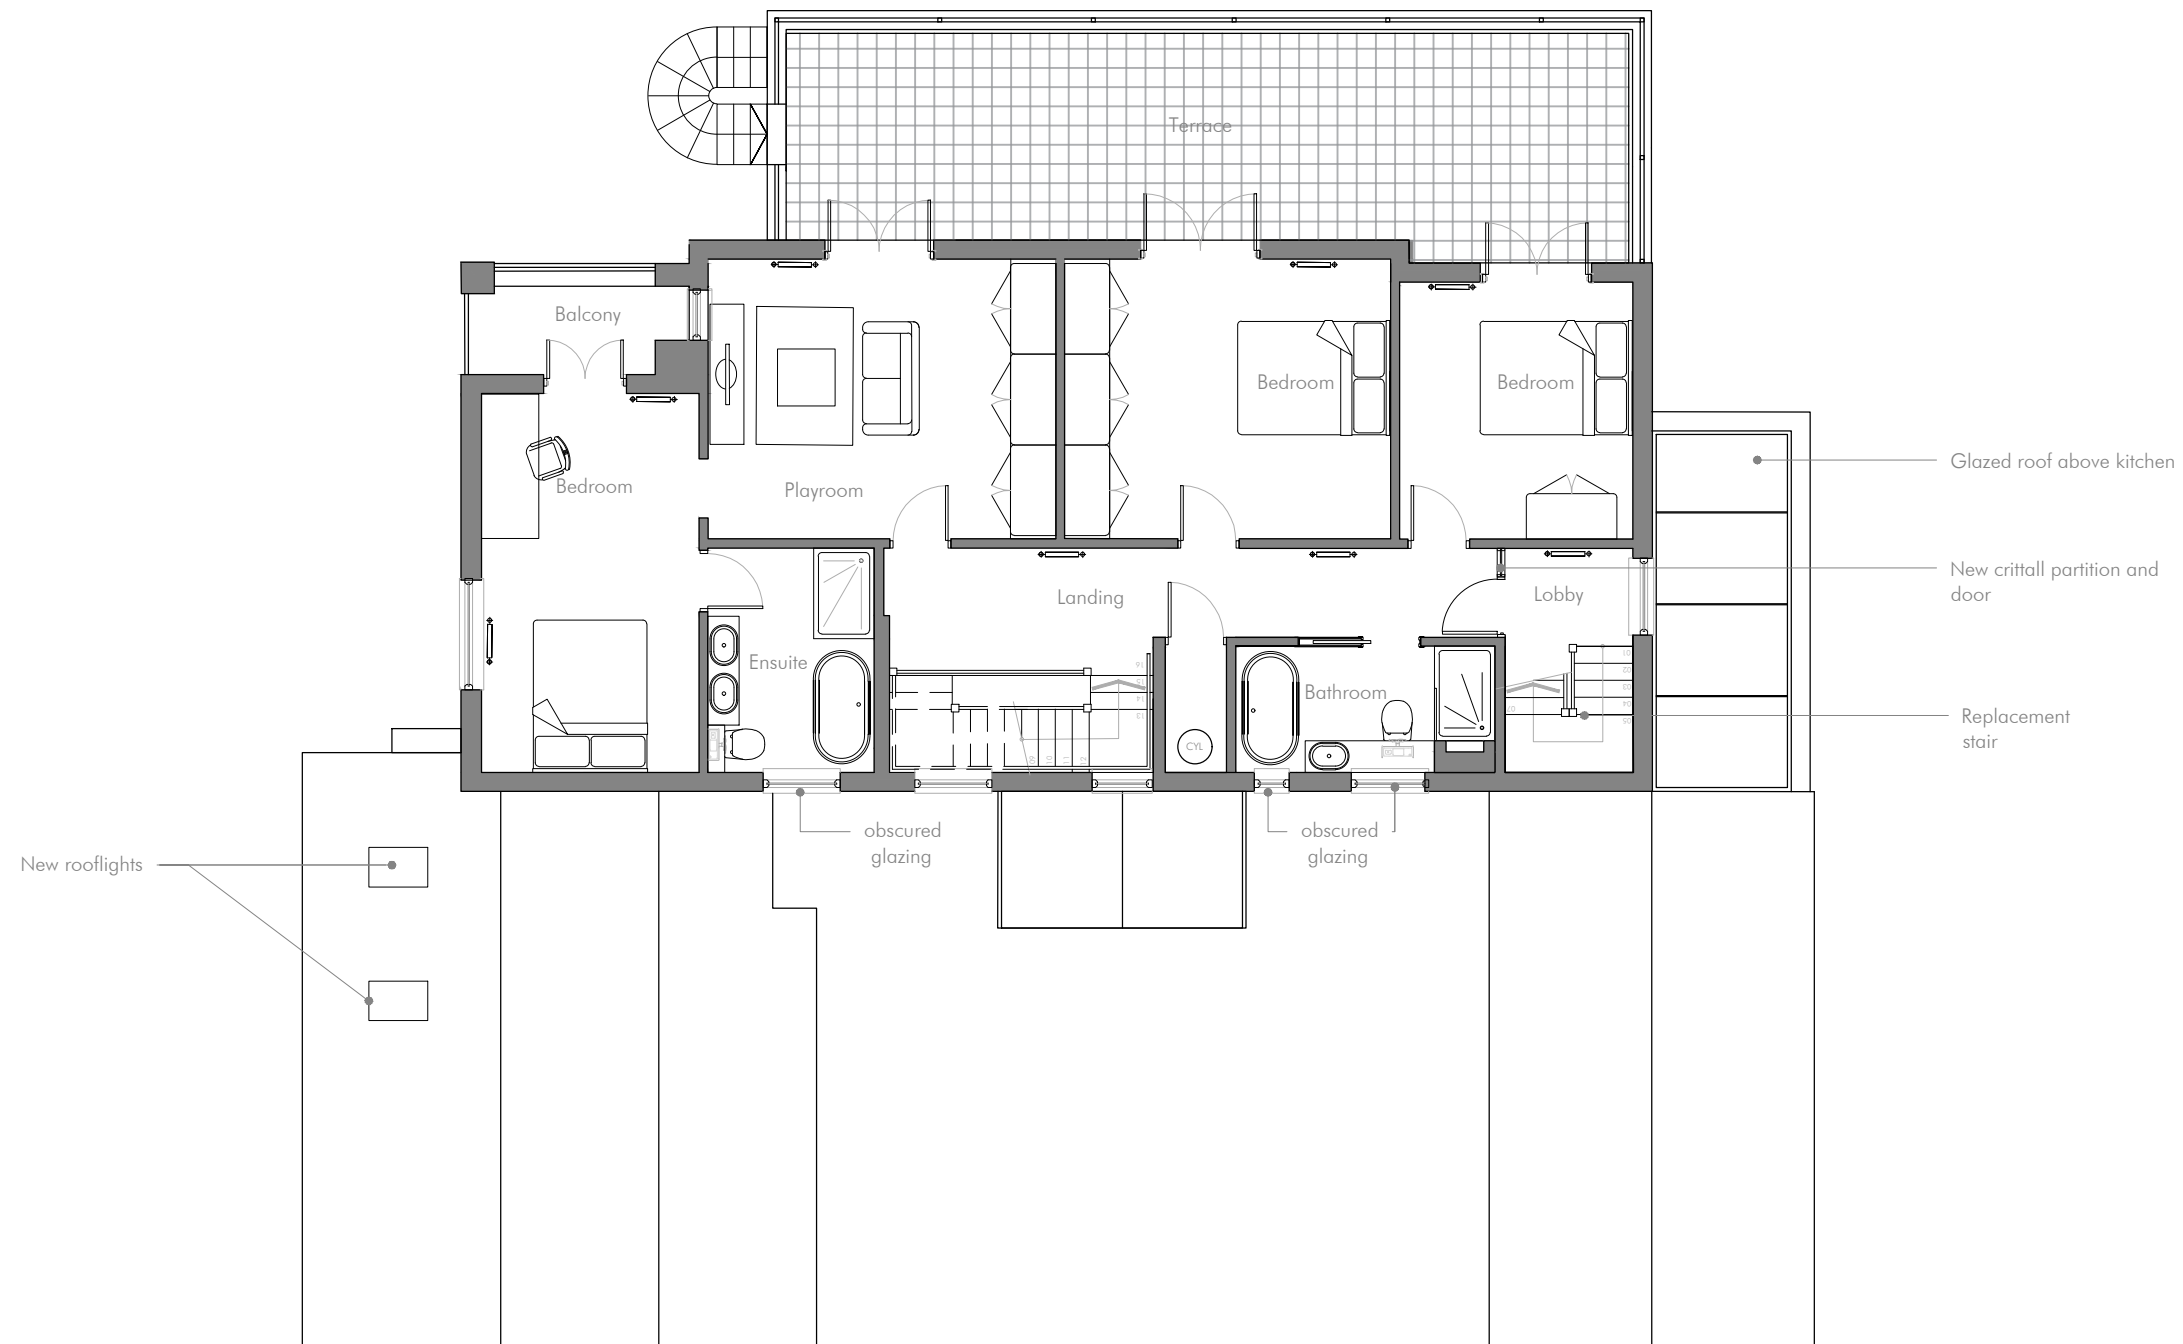


Project Coastal Road Drawing Proposed First Floor	Project No. 2107 Dwg No. 3.101 Scale 1:100 @ A3	Rev Date Notes
---	---	---