



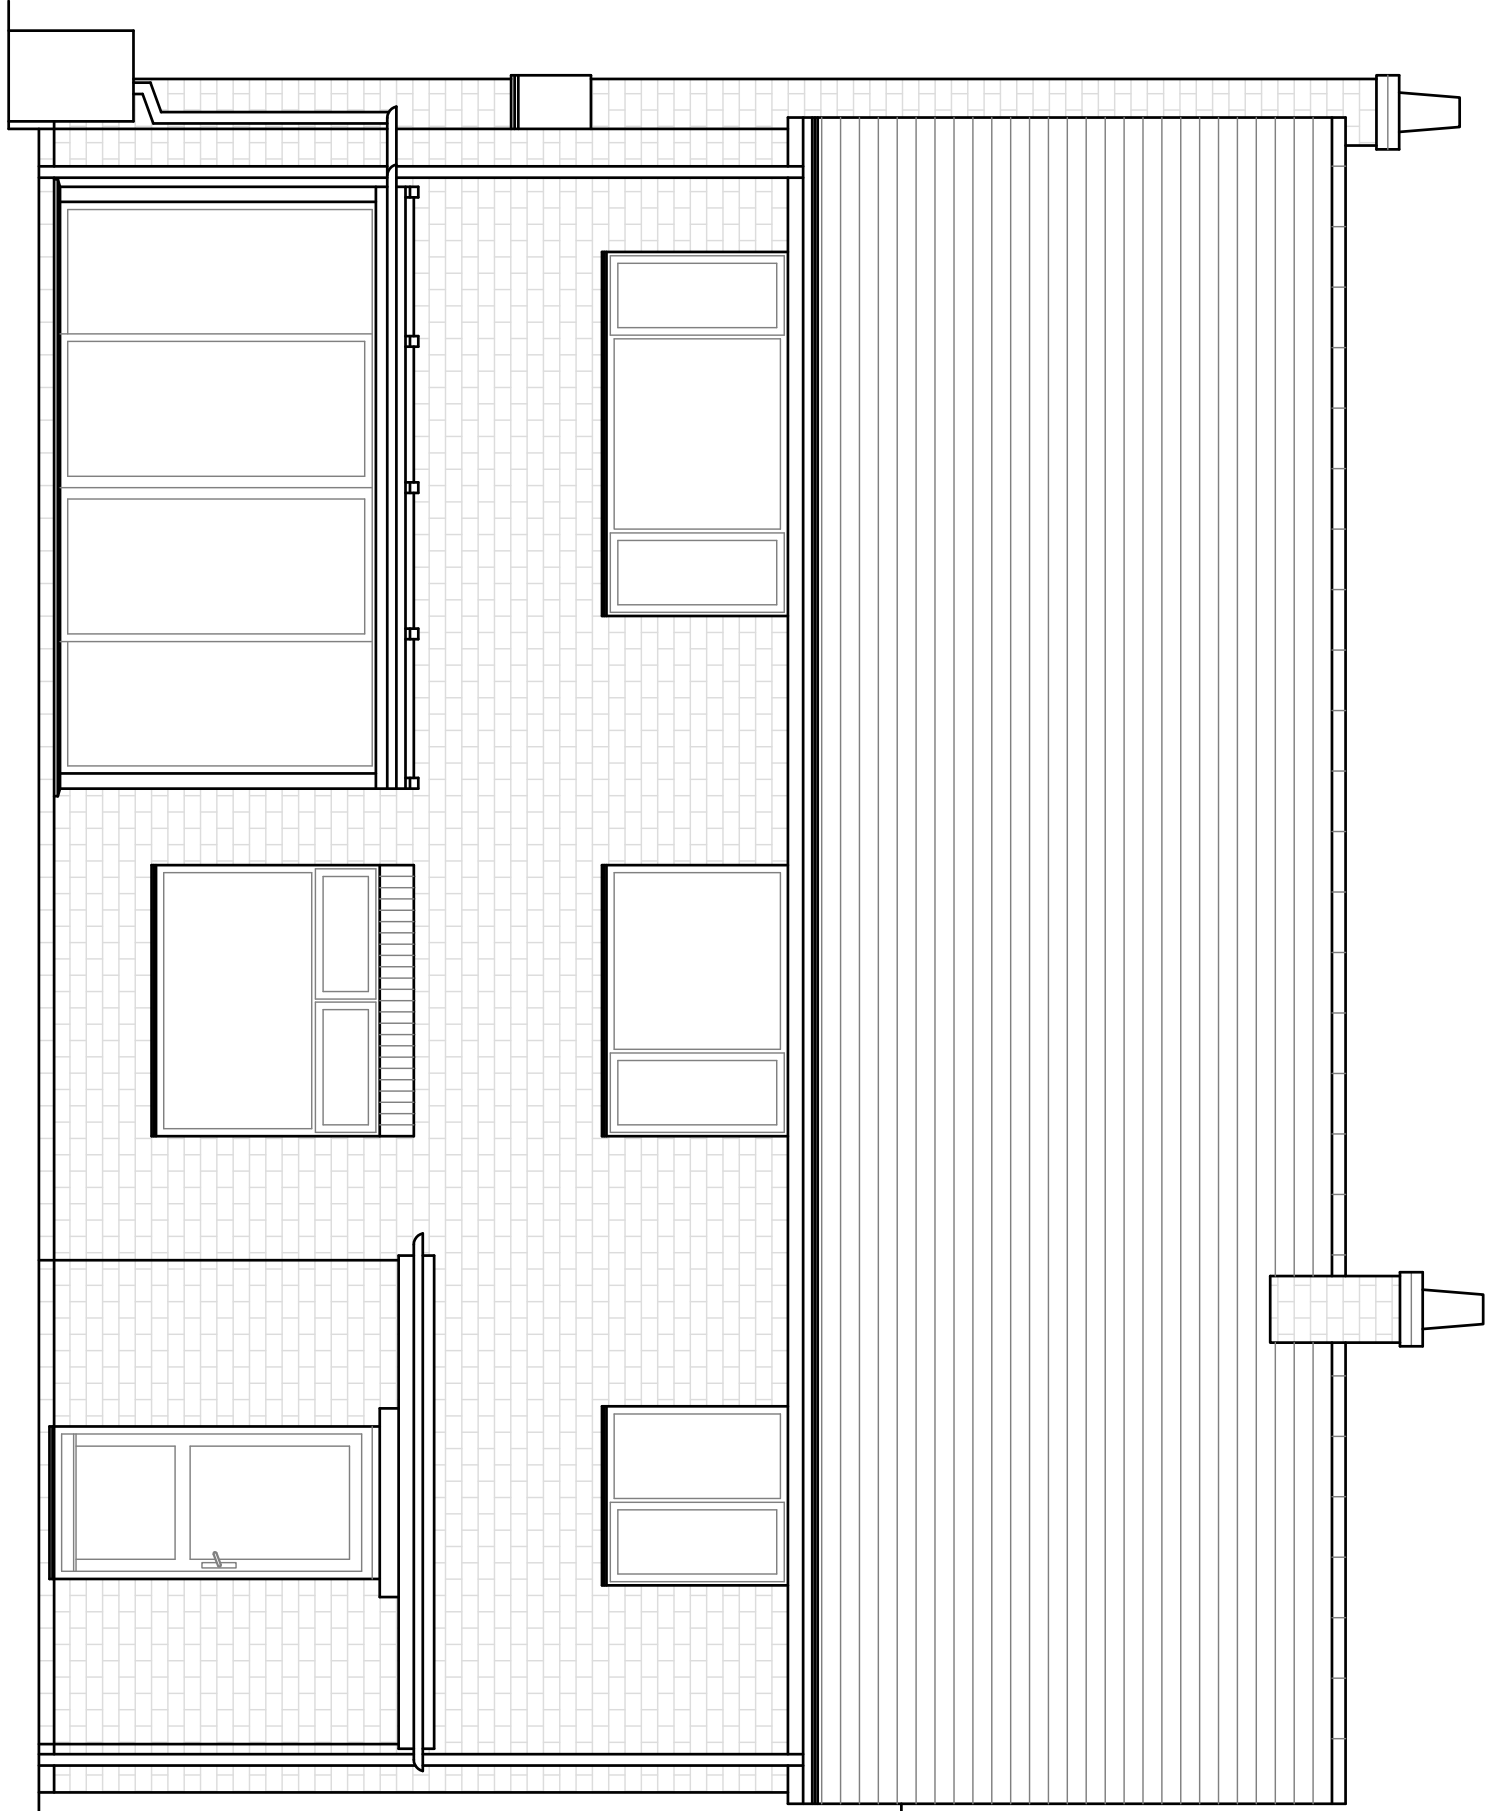


CH
FL
FL Glass Storage
CH
FL
CH
Z - PVC

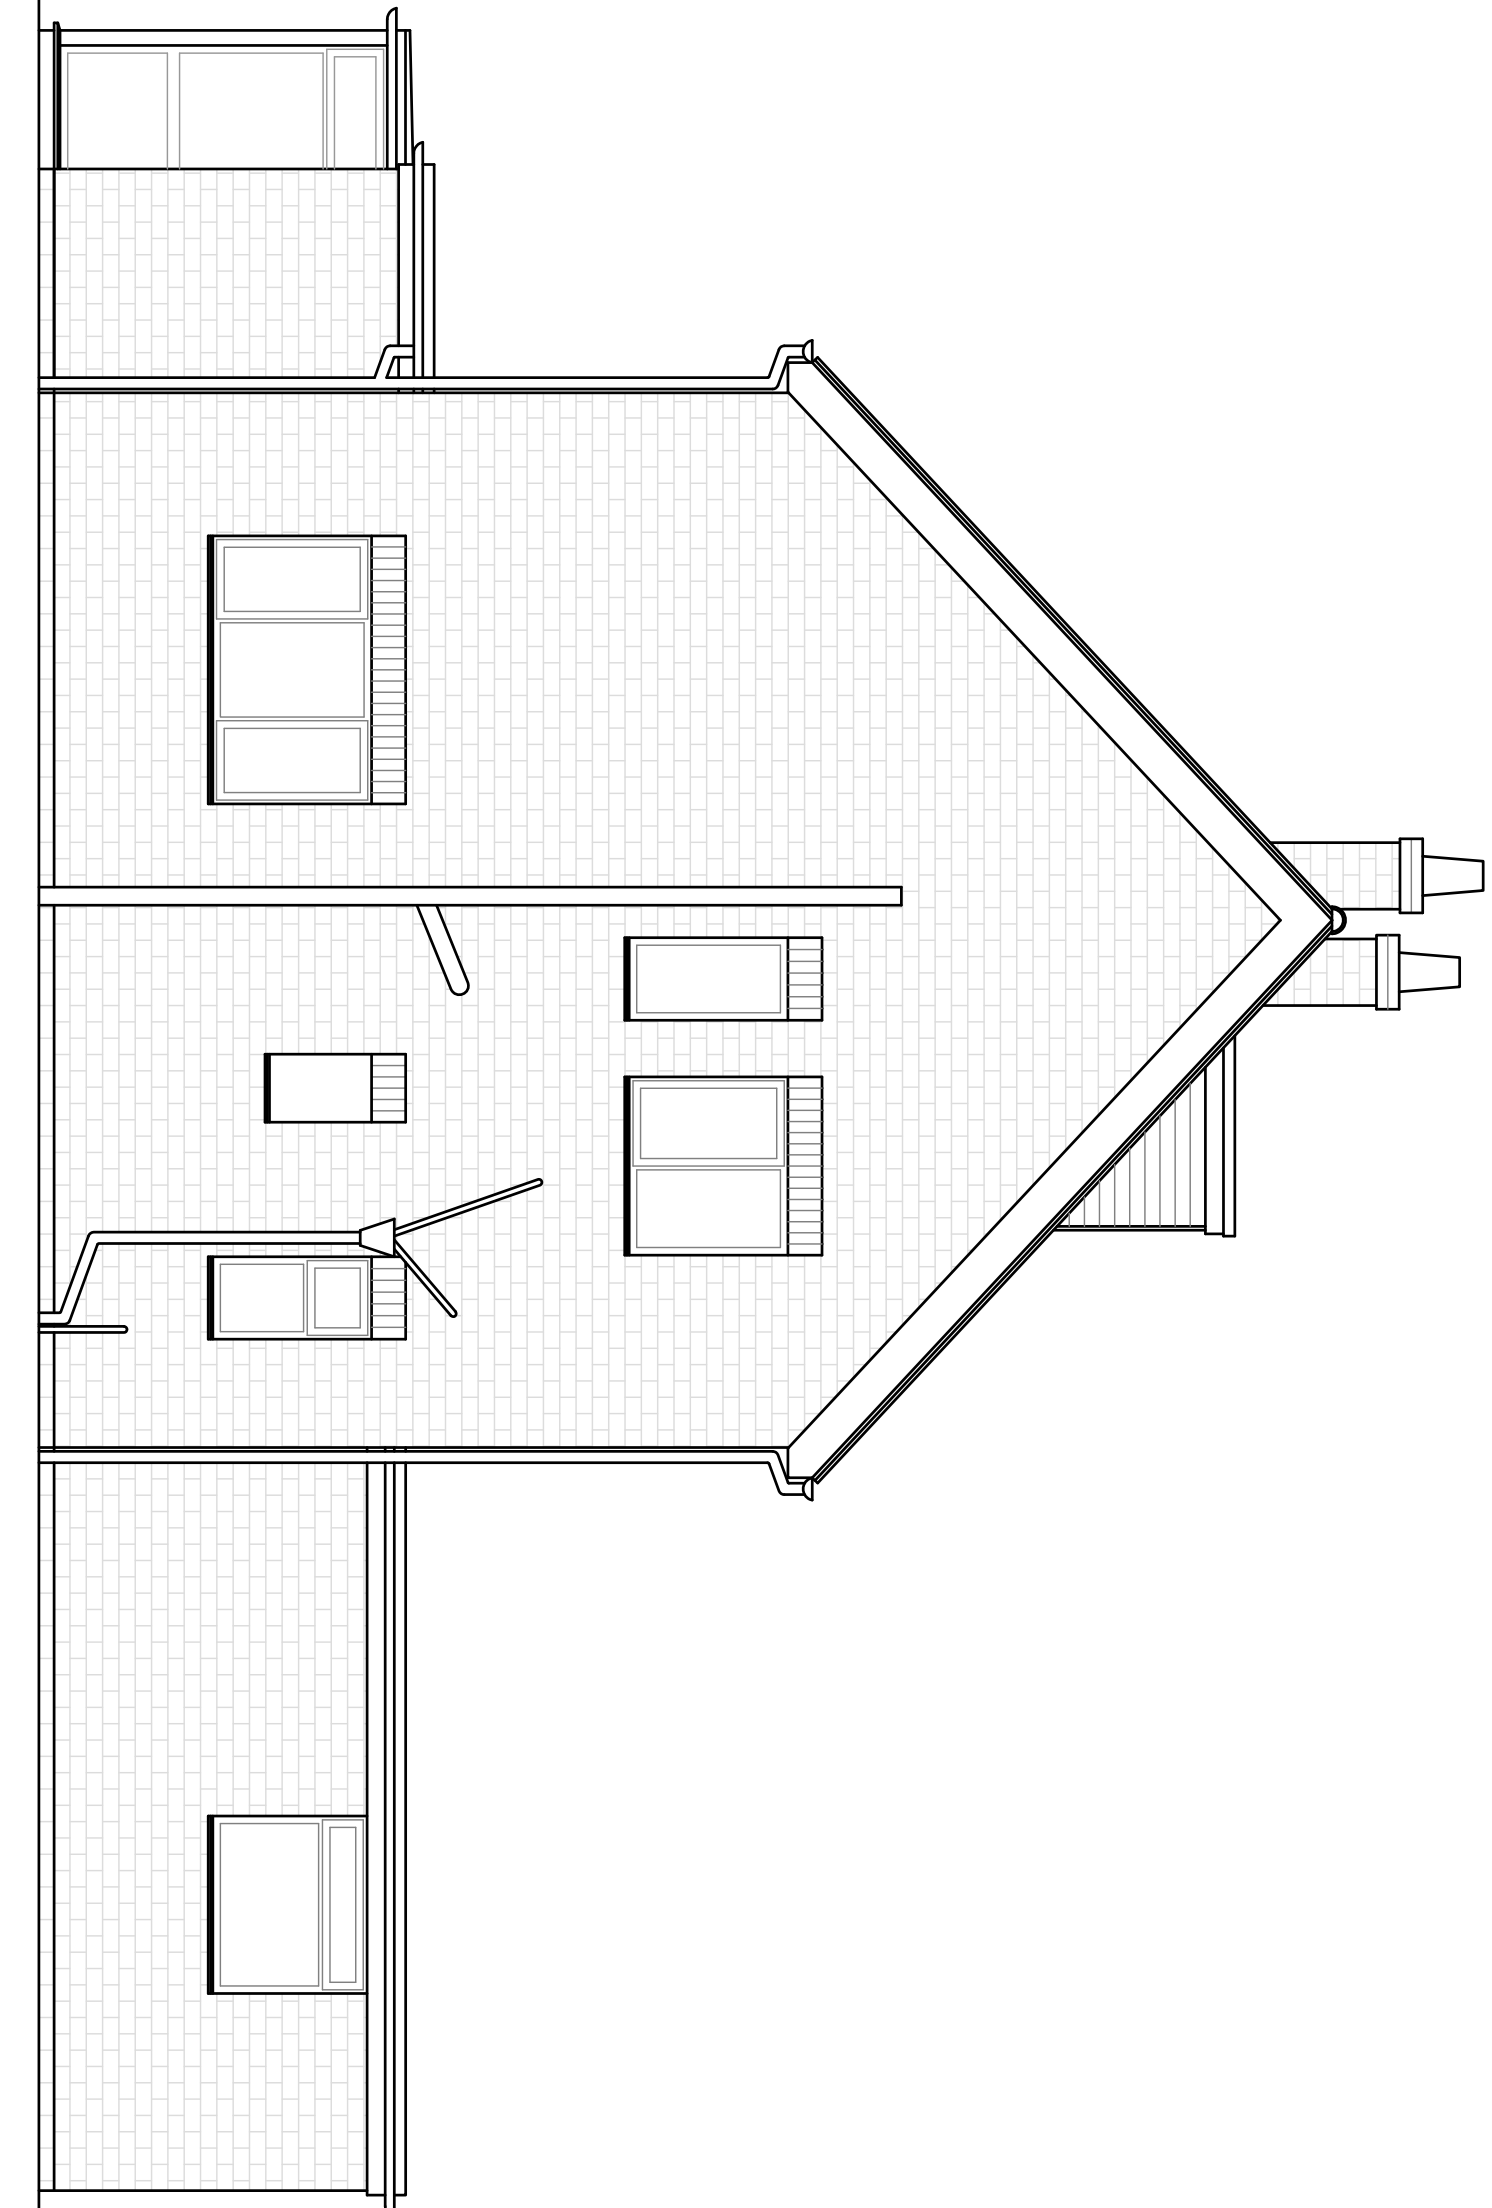


CH
FL
FL Glass Storage
CH
FL
CH
Z - PVC

Existing Rear (East) Elevation

Existing Side (North) Elevation

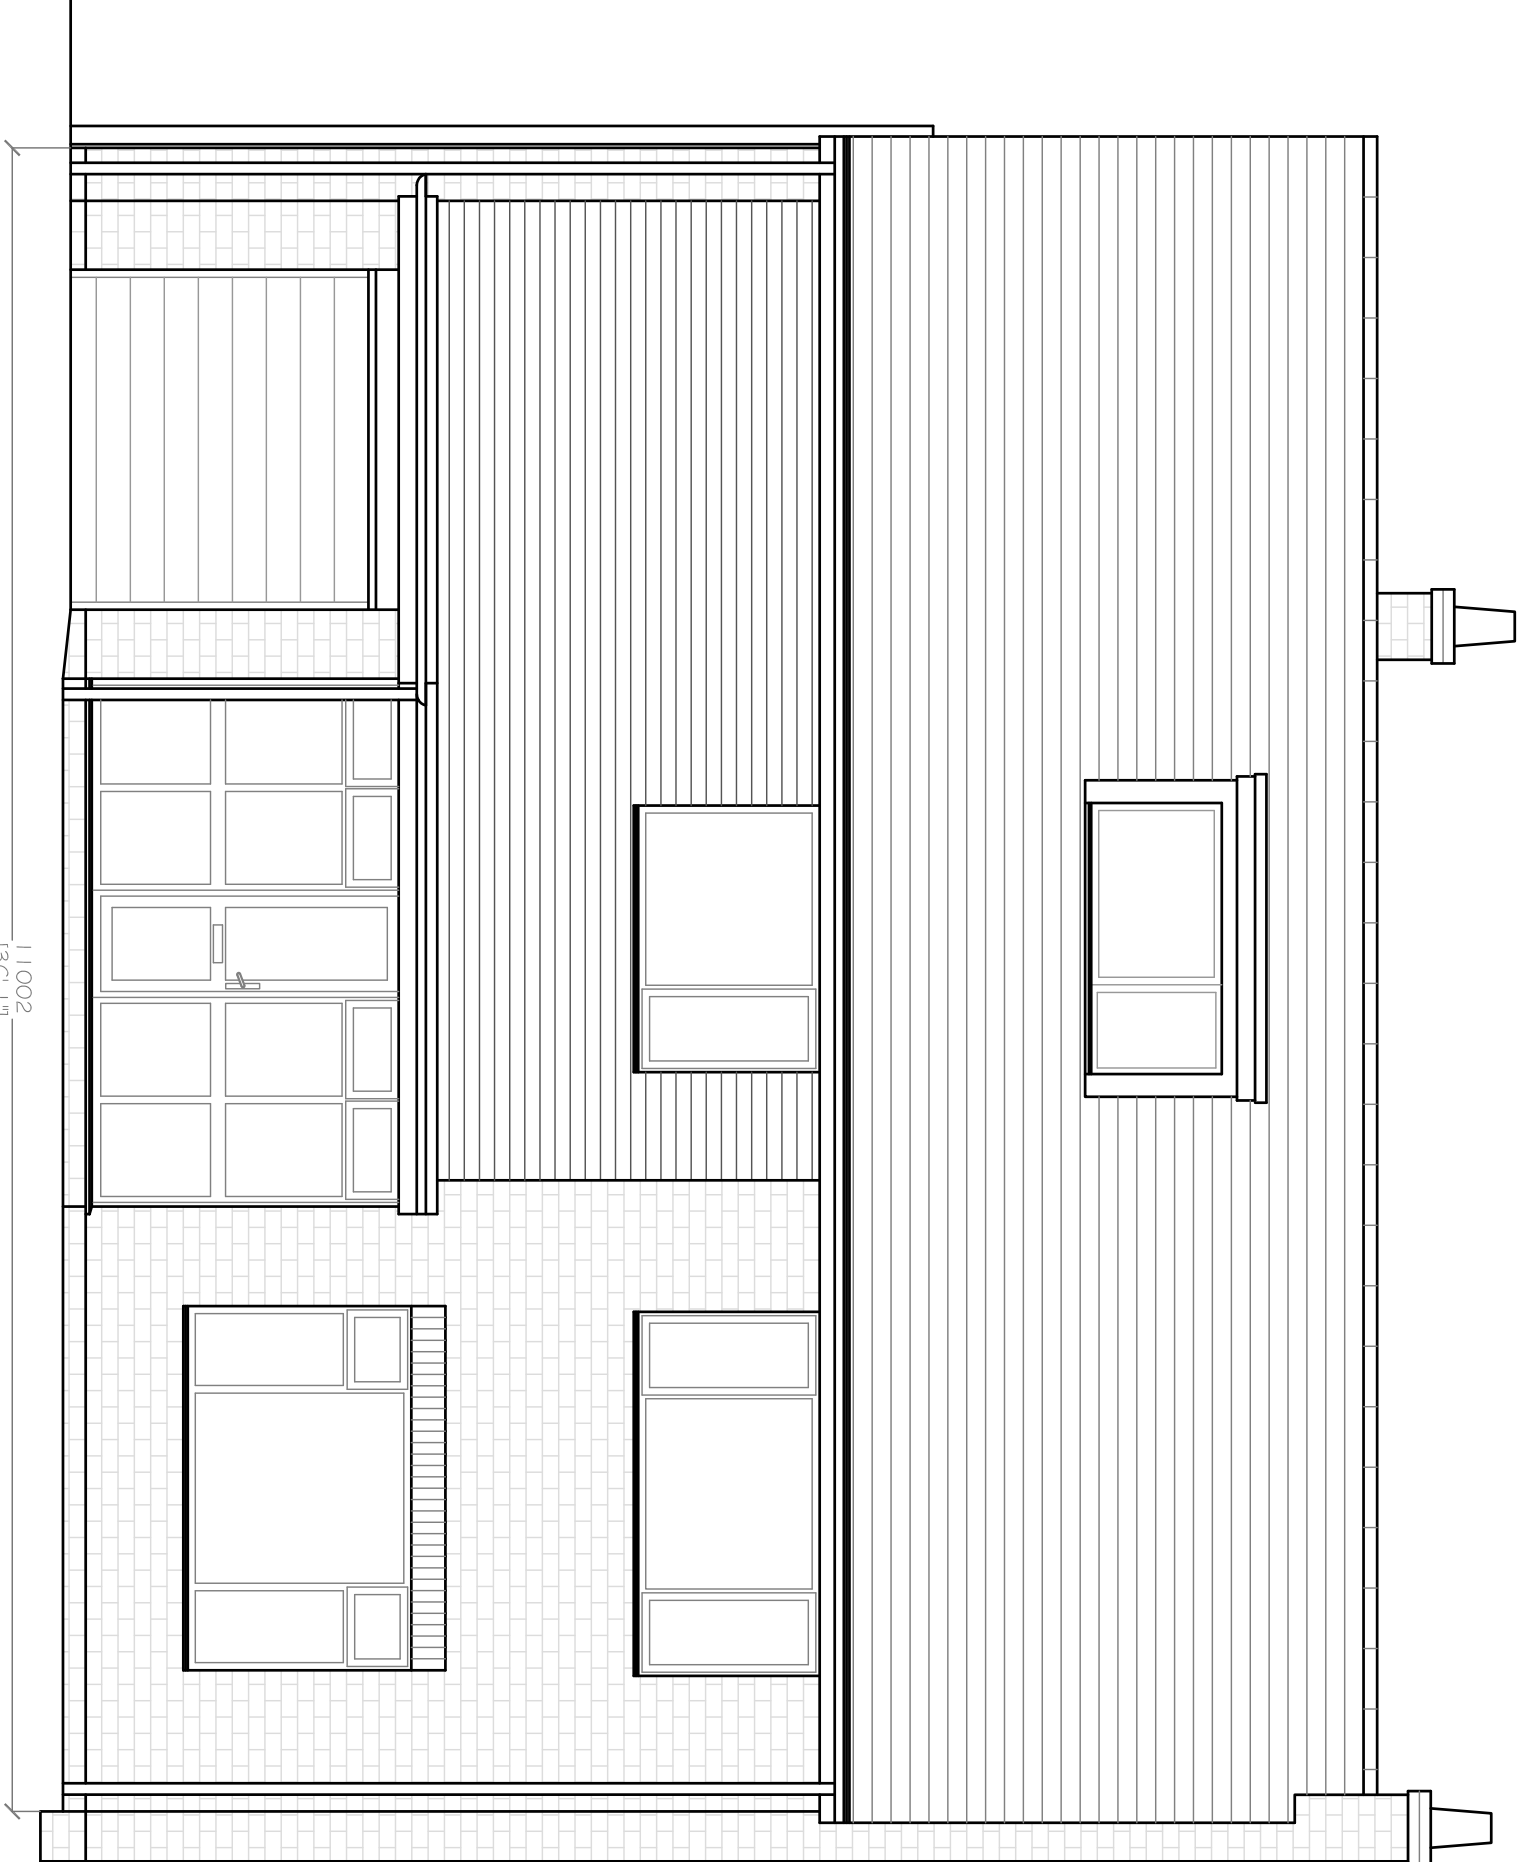

CH
FL
FL Glass Storage
CH
FL
CH
Z - PVC

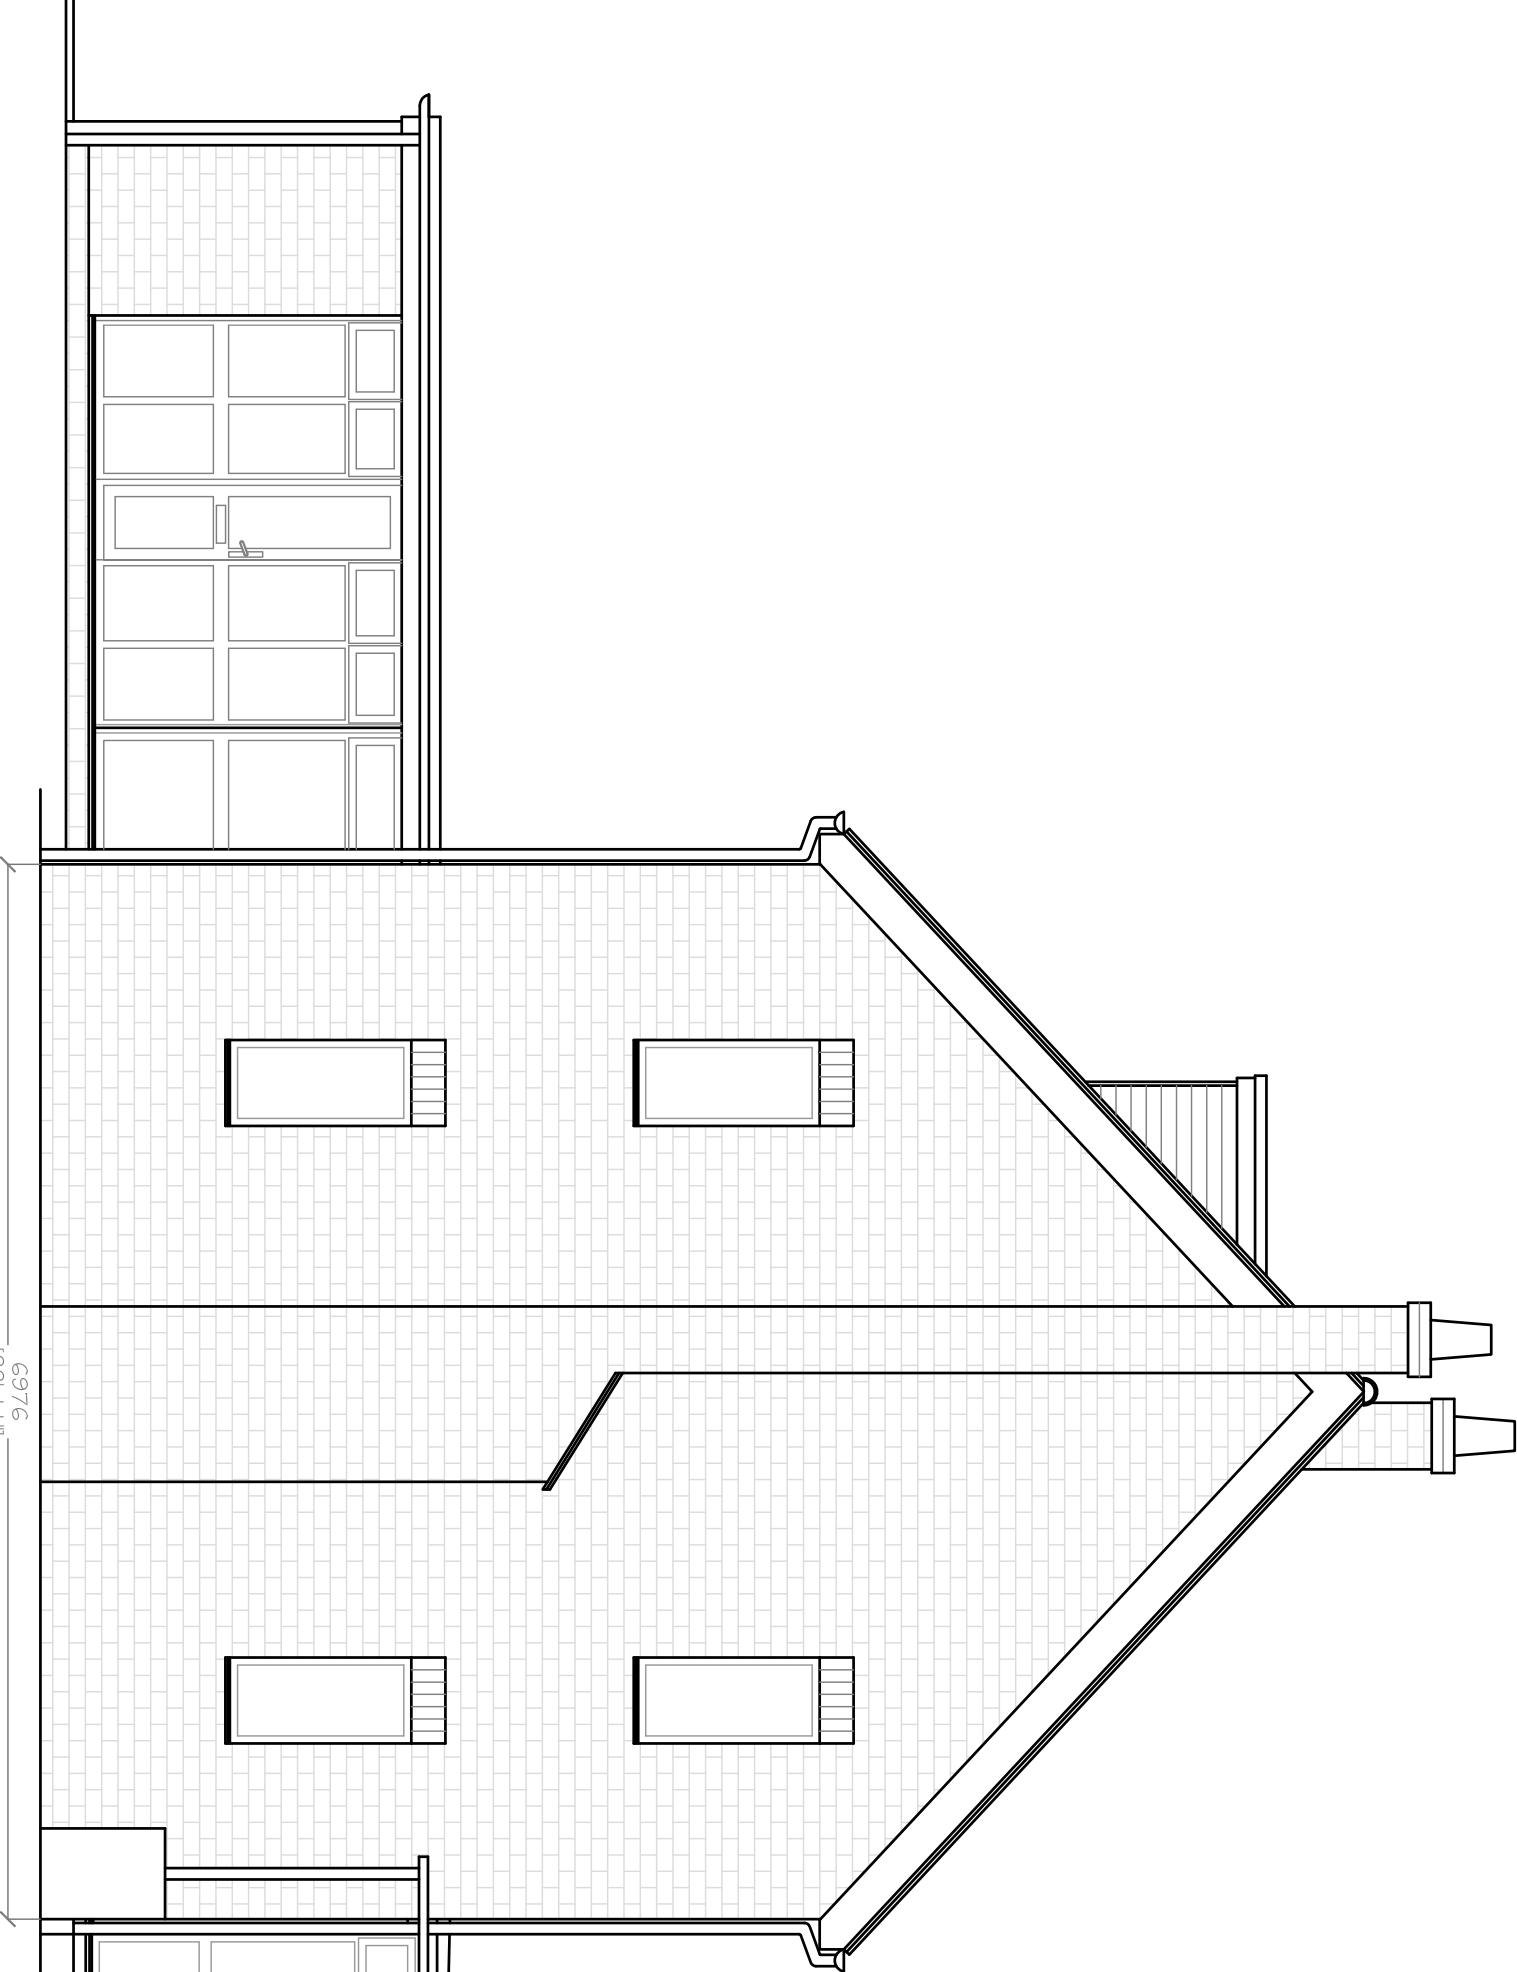

CH
FL
FL Glass Storage
CH
FL
CH
Z - PVC

Existing Front (West) Elevation

Existing Side (South) Elevation



JOHAR DESIGN

65 Stoneage Close
North Bersted
Worthing BN16 7QX
PO22 3QW

55 Stoneage Close
North Bersted
Worthing BN16 7QX
PO22 3QW

43 Golden Avenue
West Sussex
BN1 6 10X

Existing Elevations

May 2023