


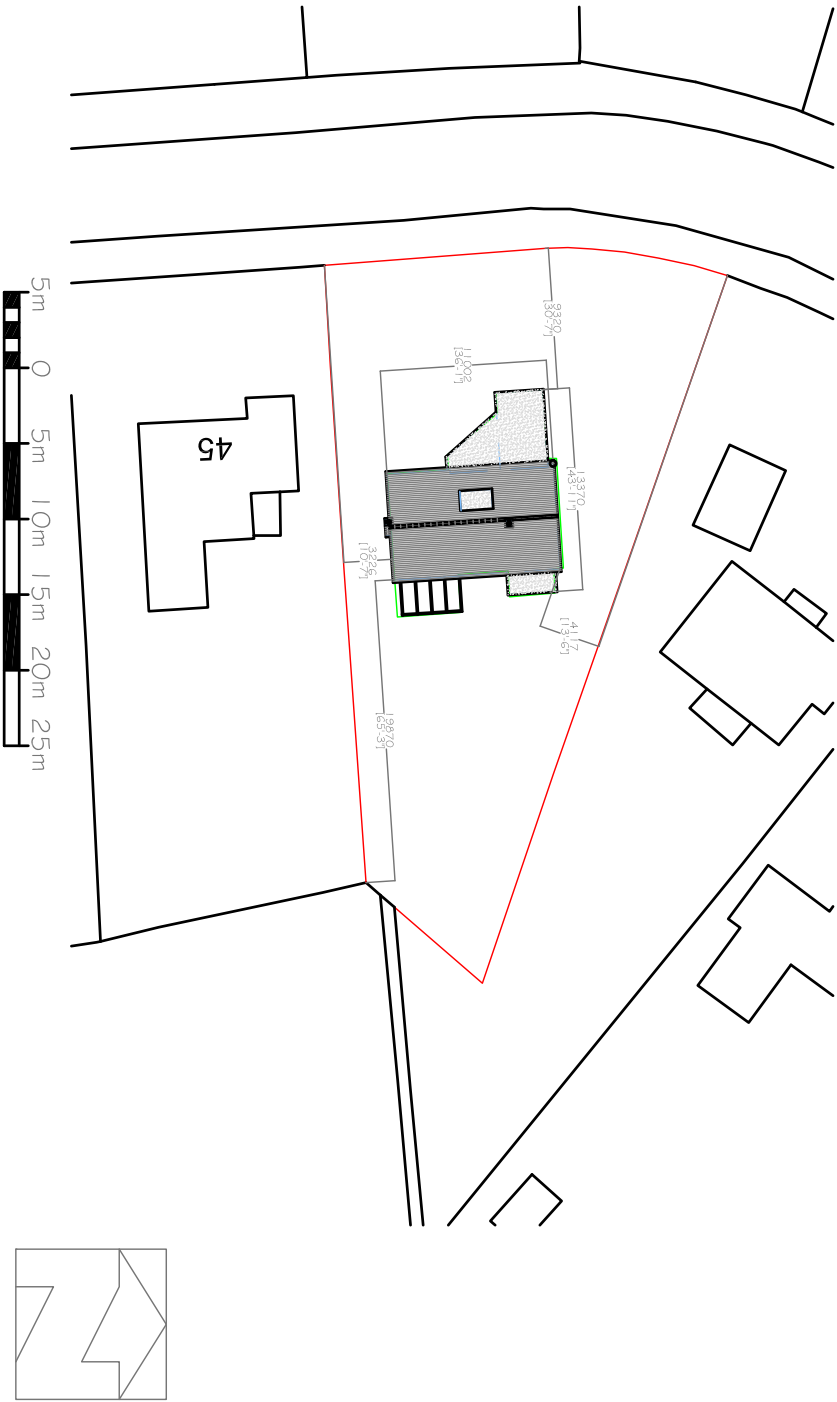


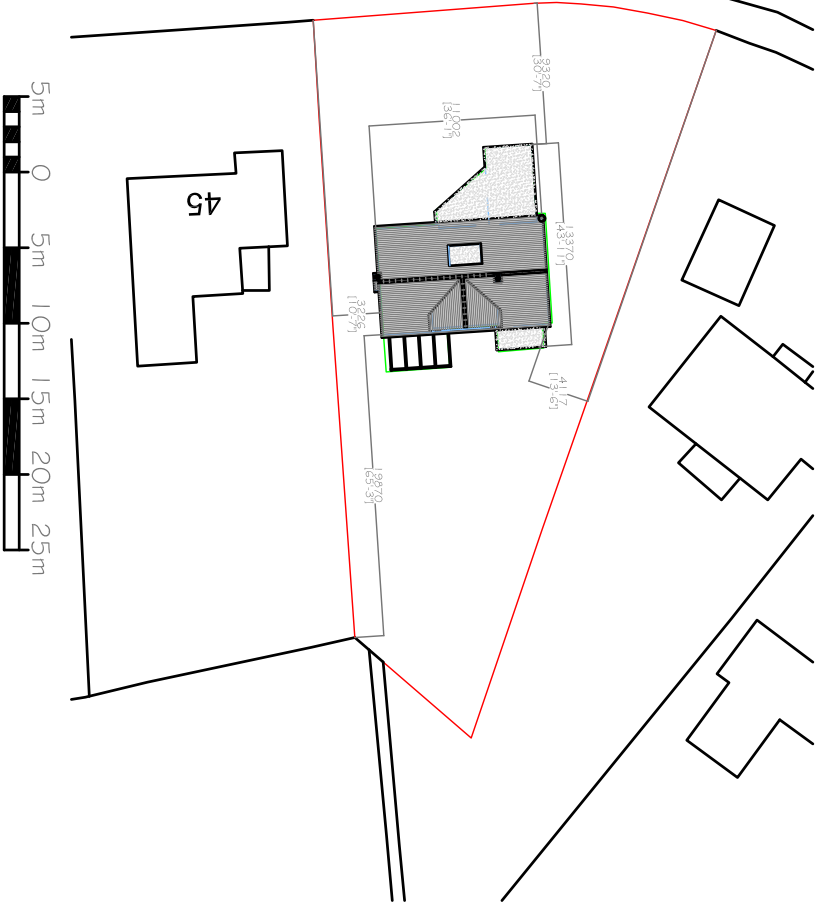

Scale 1:500 @ A3
Existing Block Plan

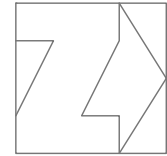

Scale 1:500 @ A3
Proposed Block Plan

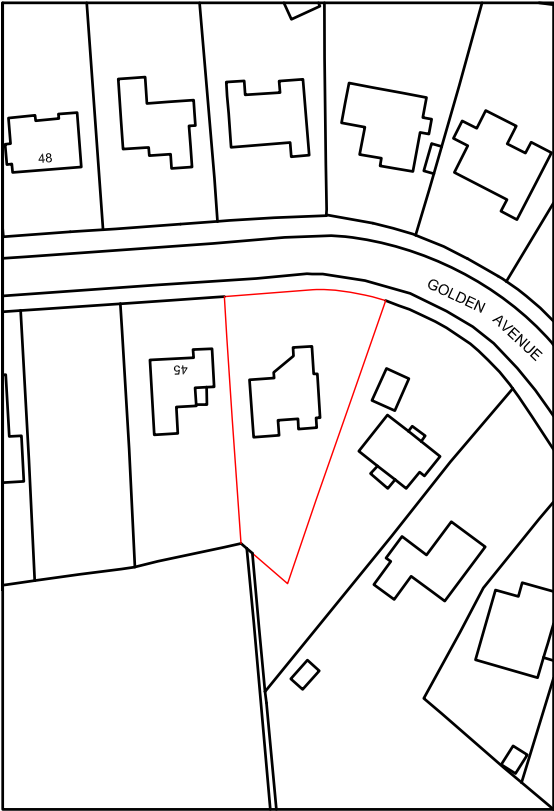

Ordnance Survey, (c) Crown Copyright 2021. All rights reserved. Licence number 100022432

John Design

65 Stoneage Close
North Bersted
Bognor Regis
West Sussex
PO22 9QW

©Copyright Johar Design
Not to be reproduced without permission

Tel/Fax:01243 830999
Mobile:07709 508347
E-mail:johar.design@btinternet.com

Client
Nick Peters

Dwg No
05-22 GA P1

Notes
1. Dimensions in figures on drawings or specifications are to be taken in preference to any dimensions given in text.
2. Preference should be given to large scale drawings.
3. Critical dimensions should be given to large scale drawings.
4. If in ANY DOUBT the contractor MUST ASK for clarification

1 Revision 4/5/22

43 Golden Avenue
East Preston
West Sussex
BN16 1QX

Location Plan
Existing Block Plan
Proposed Block Plan
May 2022