
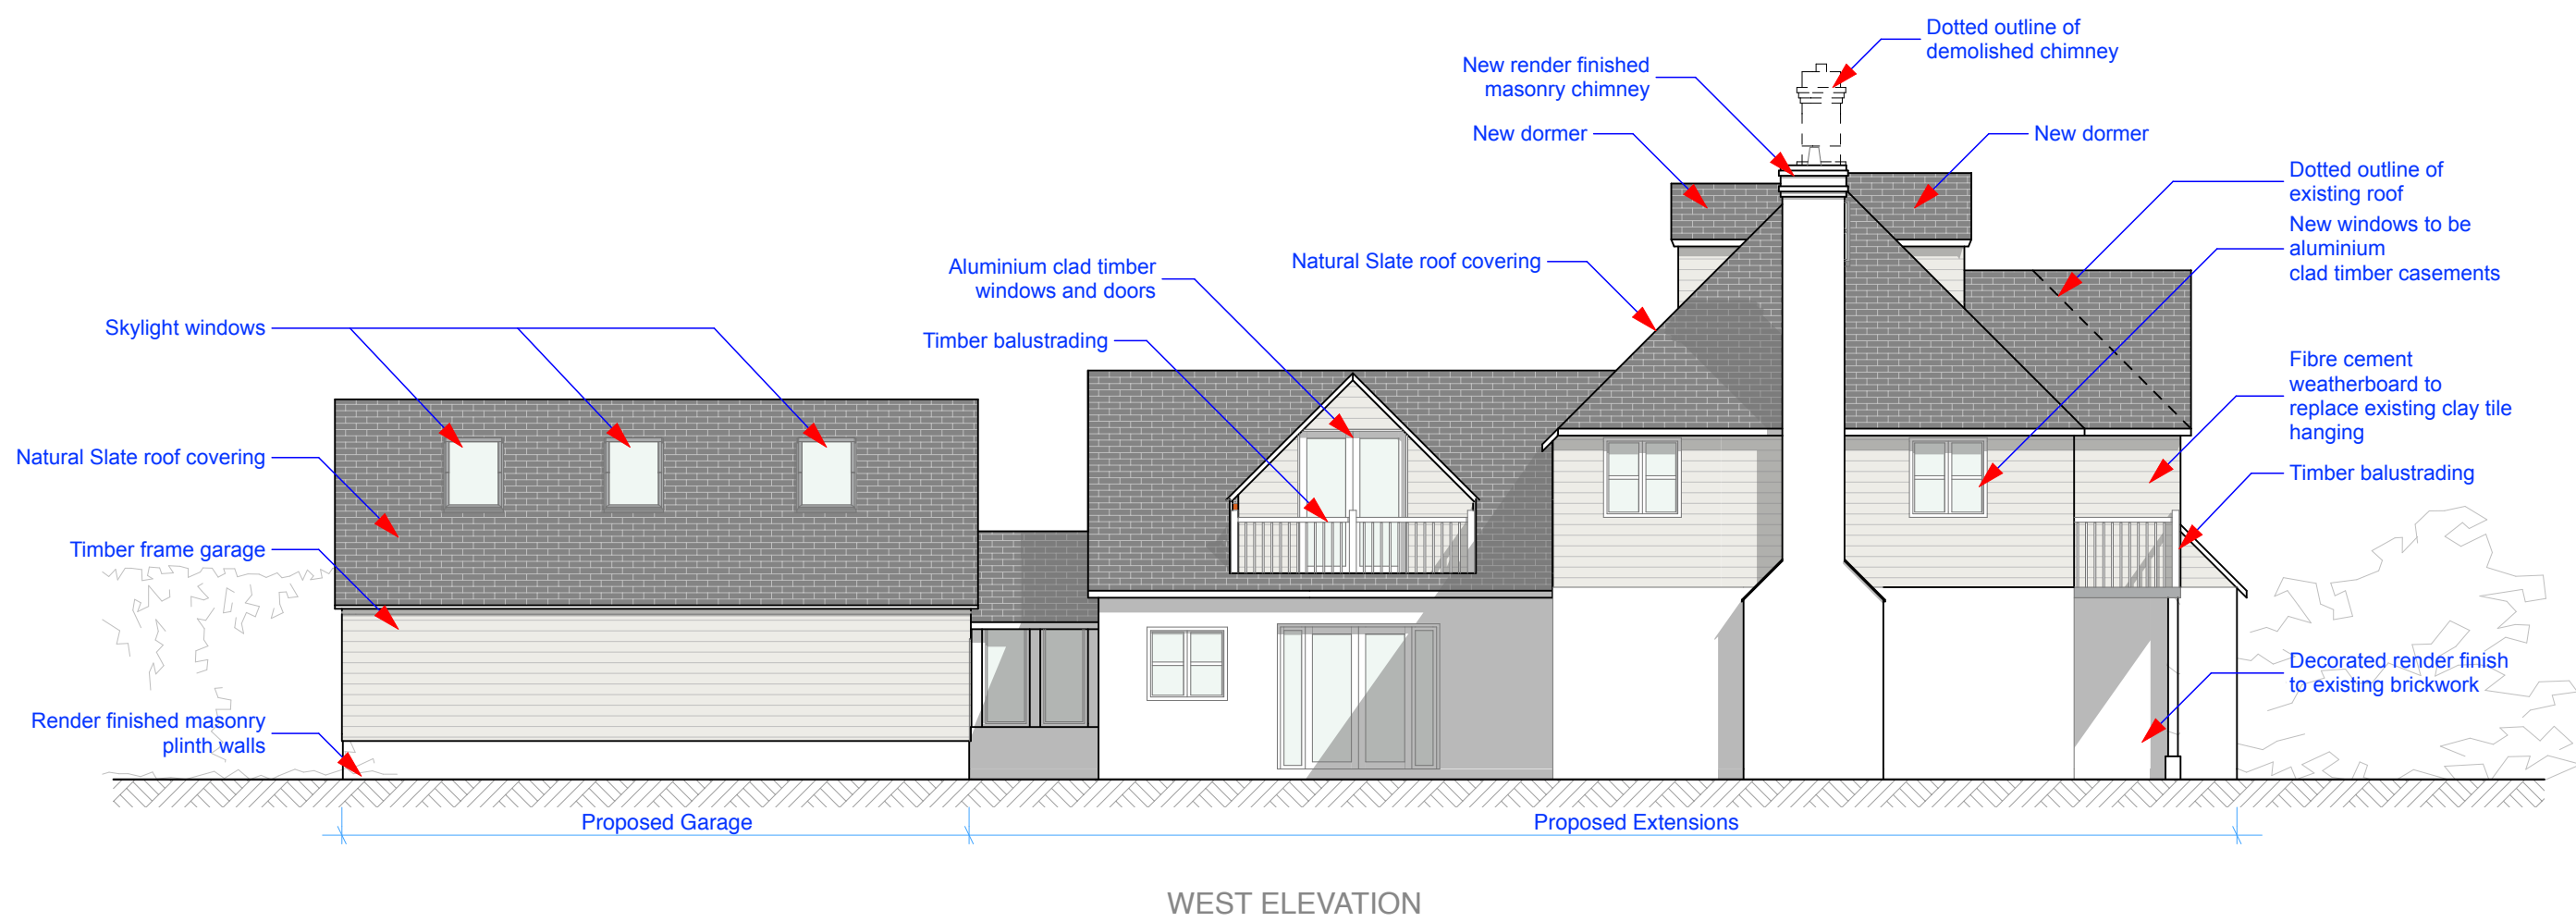
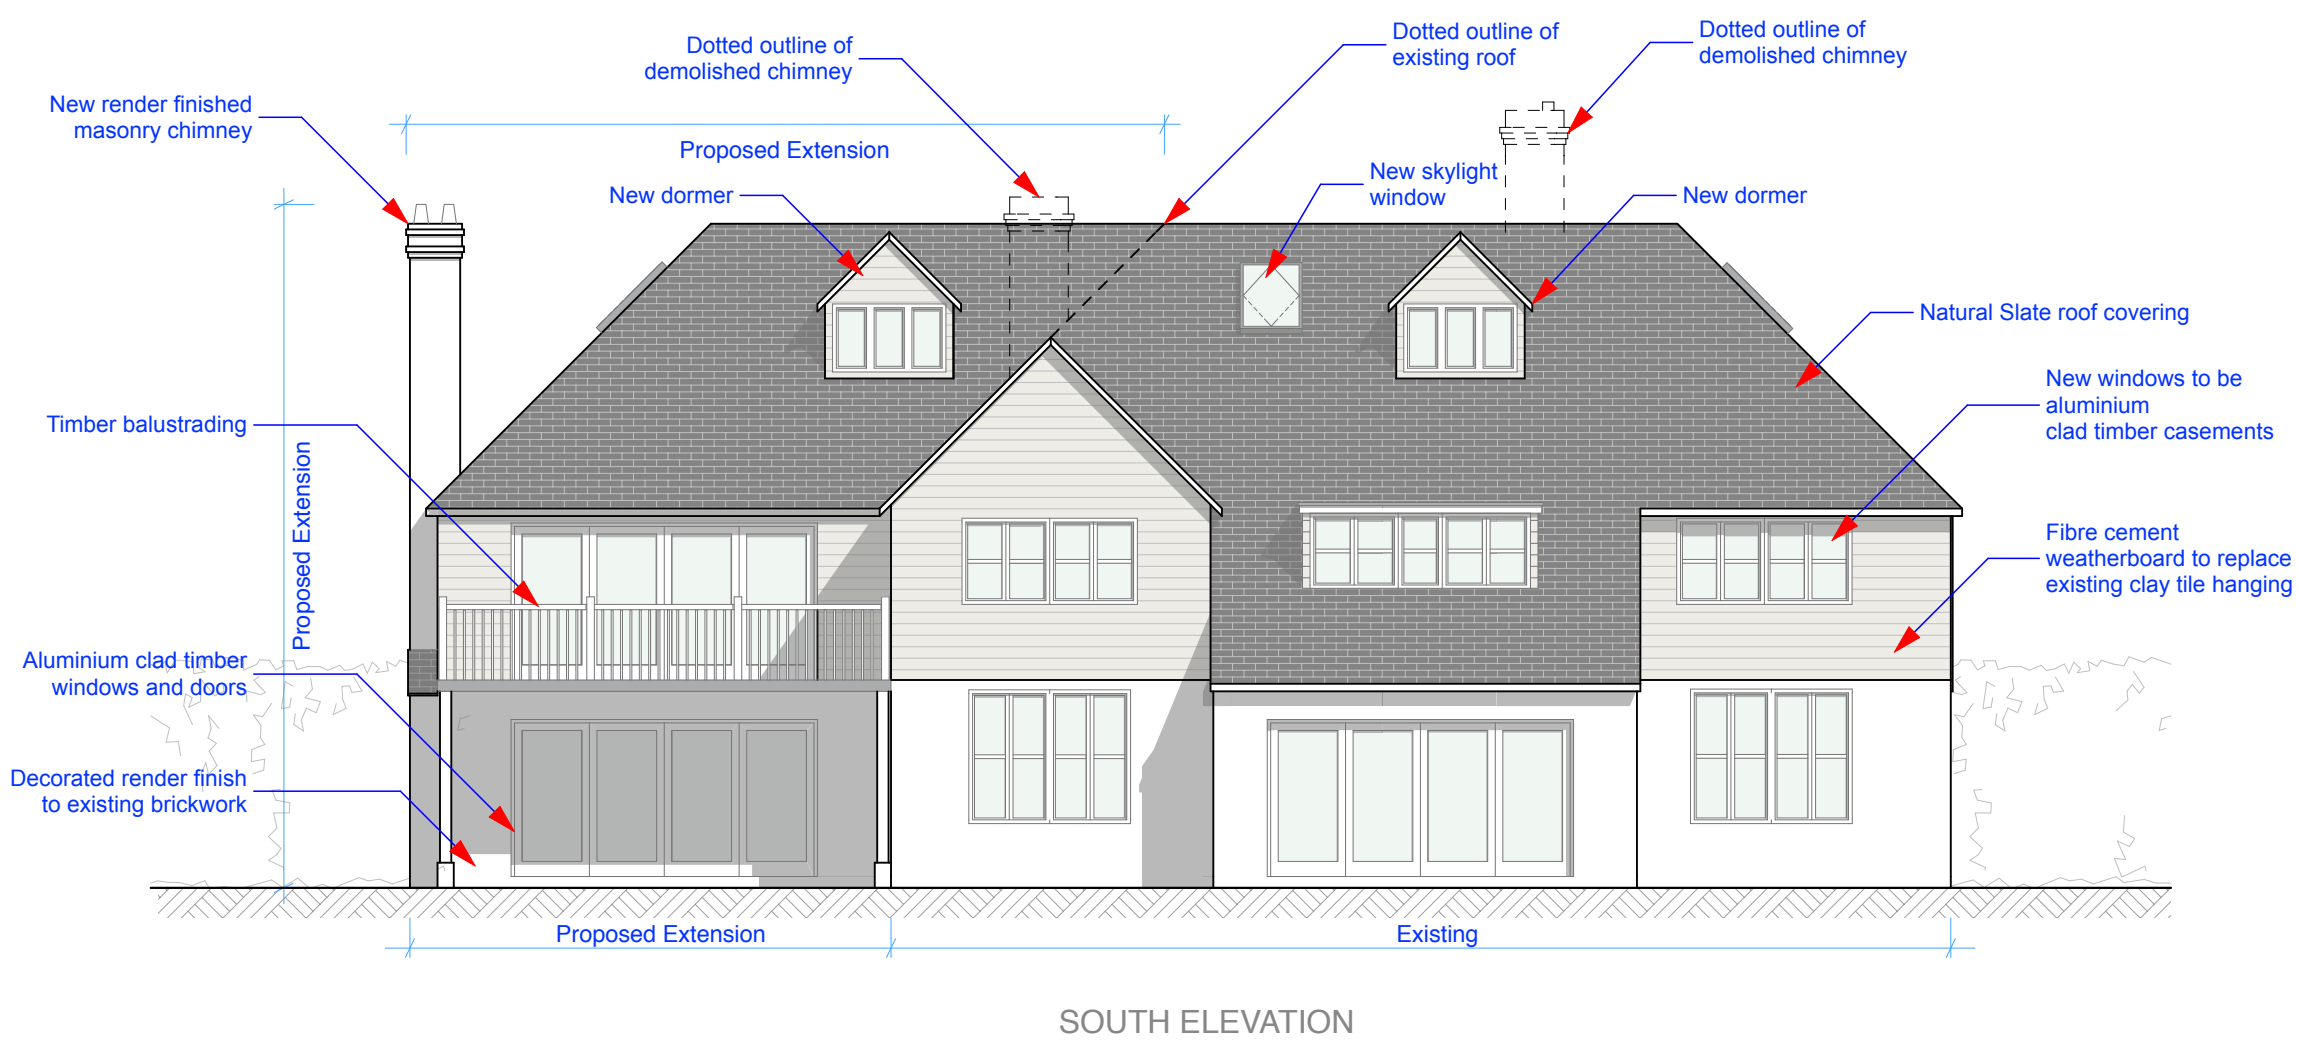
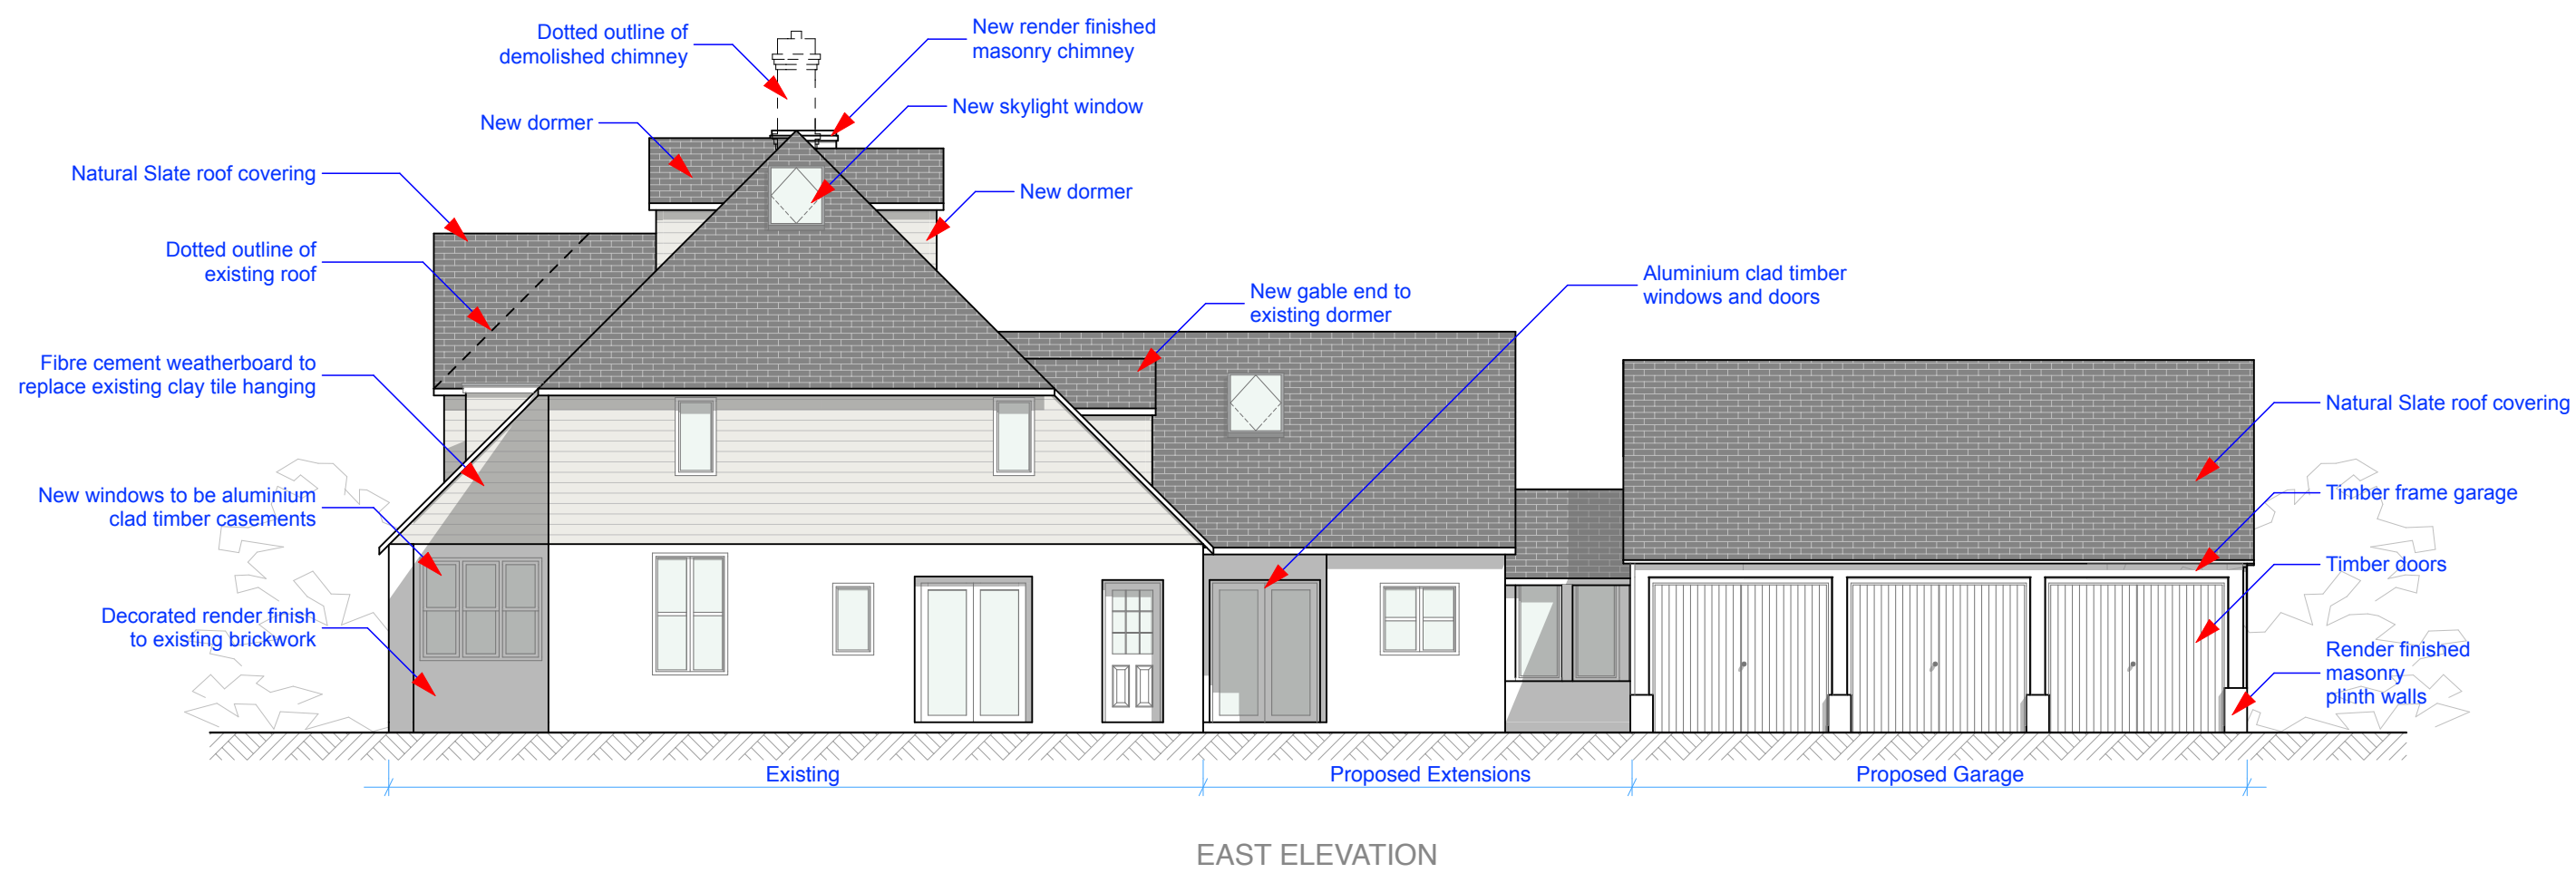


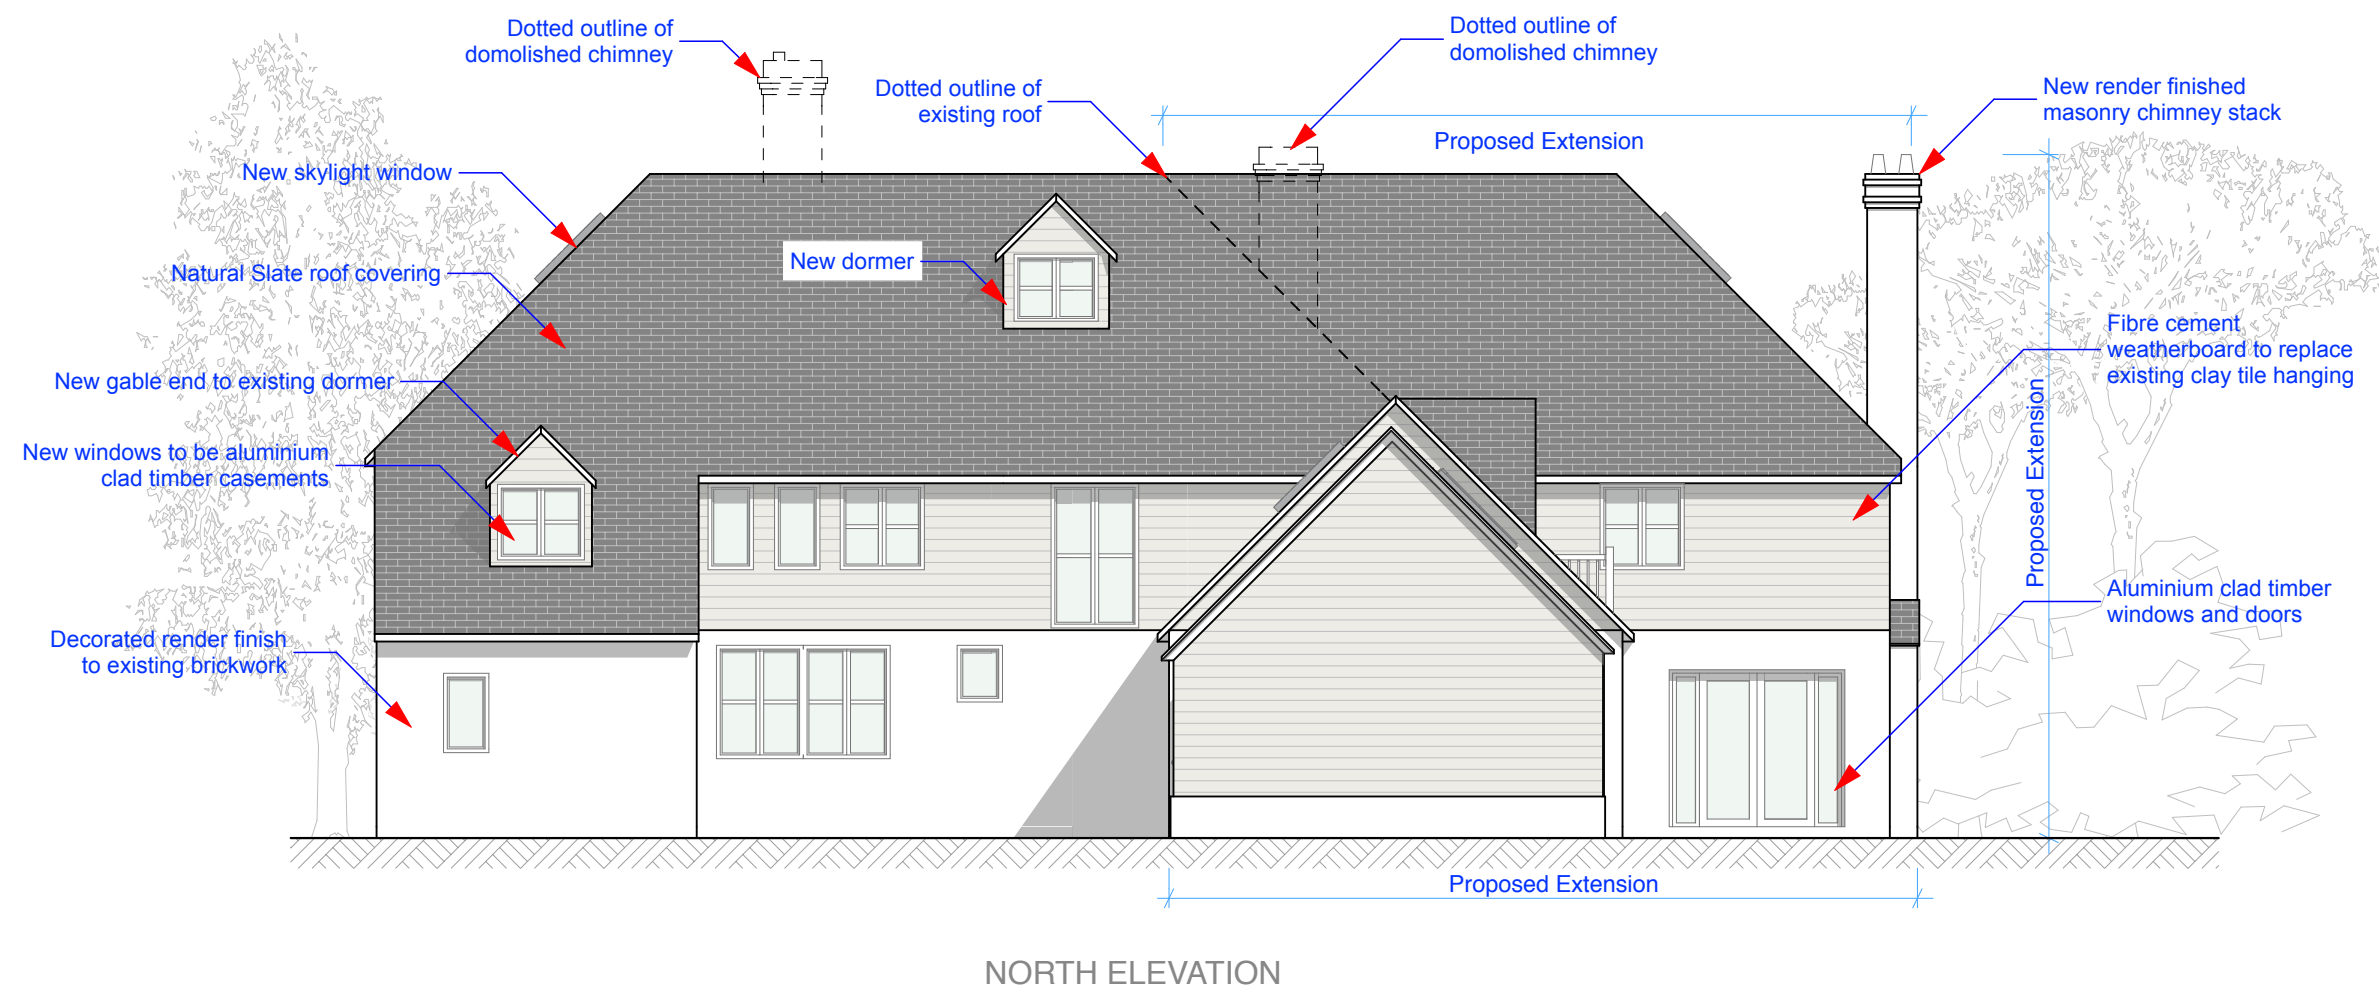

 ANDREW FULLER ASSOCIATES	
Chartered Surveyors Norton Studio, School Lane Arundel, West Sussex BN18 9DR tel: 01903 885444 email: info@andrewfuller.co.uk www.andrewfuller.co.uk	
Job Title Russet House, Kingston Gorse	
Client Miss S Masson	
Drawing Name Proposed Elevations	
Drawing Status Planning	
Drawn by DF	Date May 15
Checked by	
Drawing Scale 1:100 at A1	
Drawing No 15753/ 05	Status Revision

This drawing is the property of Andrew Fuller Associates and is not to be copied, reproduced, retained or disclosed to any unauthorised person either wholly or in part without prior consent. Do not scale from this drawing except for Planning purposes. Use all figured dimensions only. All figured dimensions to be checked on site prior to construction. All discrepancies, errors and omissions to be reported to Andrew Fuller Associates prior to construction. Layout and dimensions of existing building to be checked on site.