
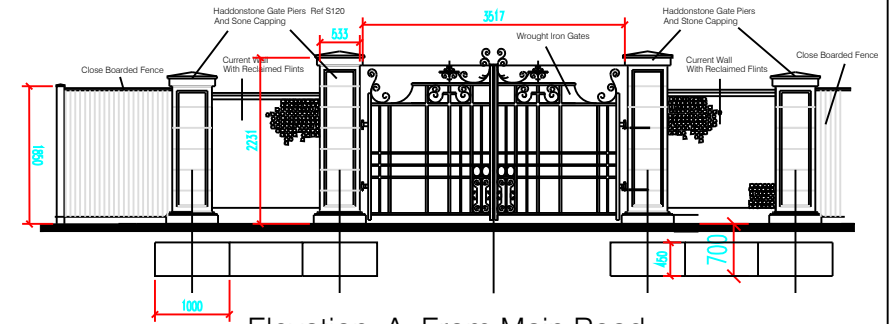



Kingston Lane

Plan.

Elevation.
A.

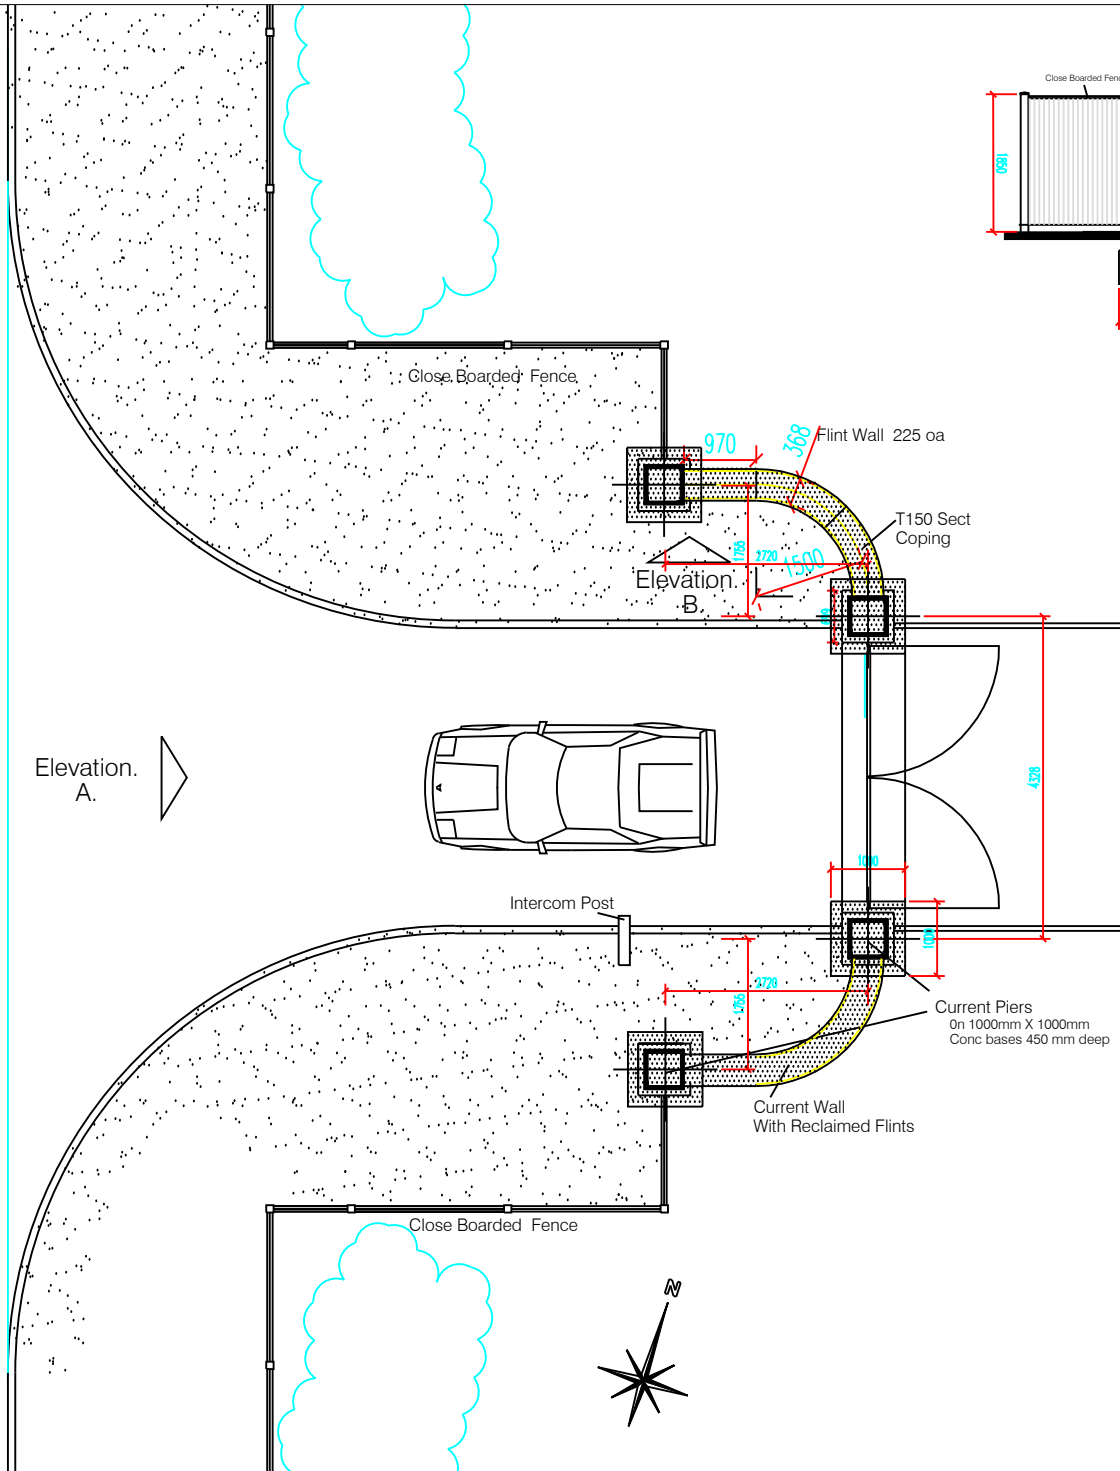

Elevation A From Main Road.

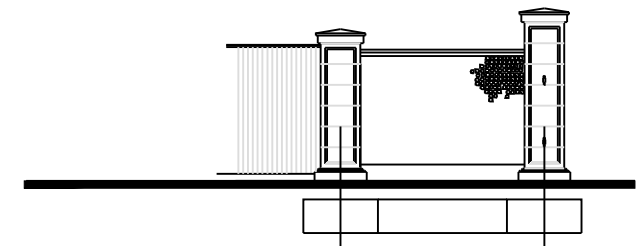

Elevation B.

B.	Revised Setting out.	28/02/04
A.	Pier Location & Const Details Added.	08/01/04
REV	DESCRIPTION	DATE

REVISION

job no.	drawing no.	rev.
EA KL-KM	C0 1	B.

scale 1:50	drawn by MD	date 23.05.18
---------------	----------------	------------------

CAD File: n\

Kingston Manor
Kingston Lane , Kingston, W, Sussex.

Existing Entrance Gates & Piers
Plans & Elevations



Rustington House, Worthing Road, Rustington, West Sussex, BN16 3PS
Tel No: (01903) 777777 Fax No: (01903) 777700