




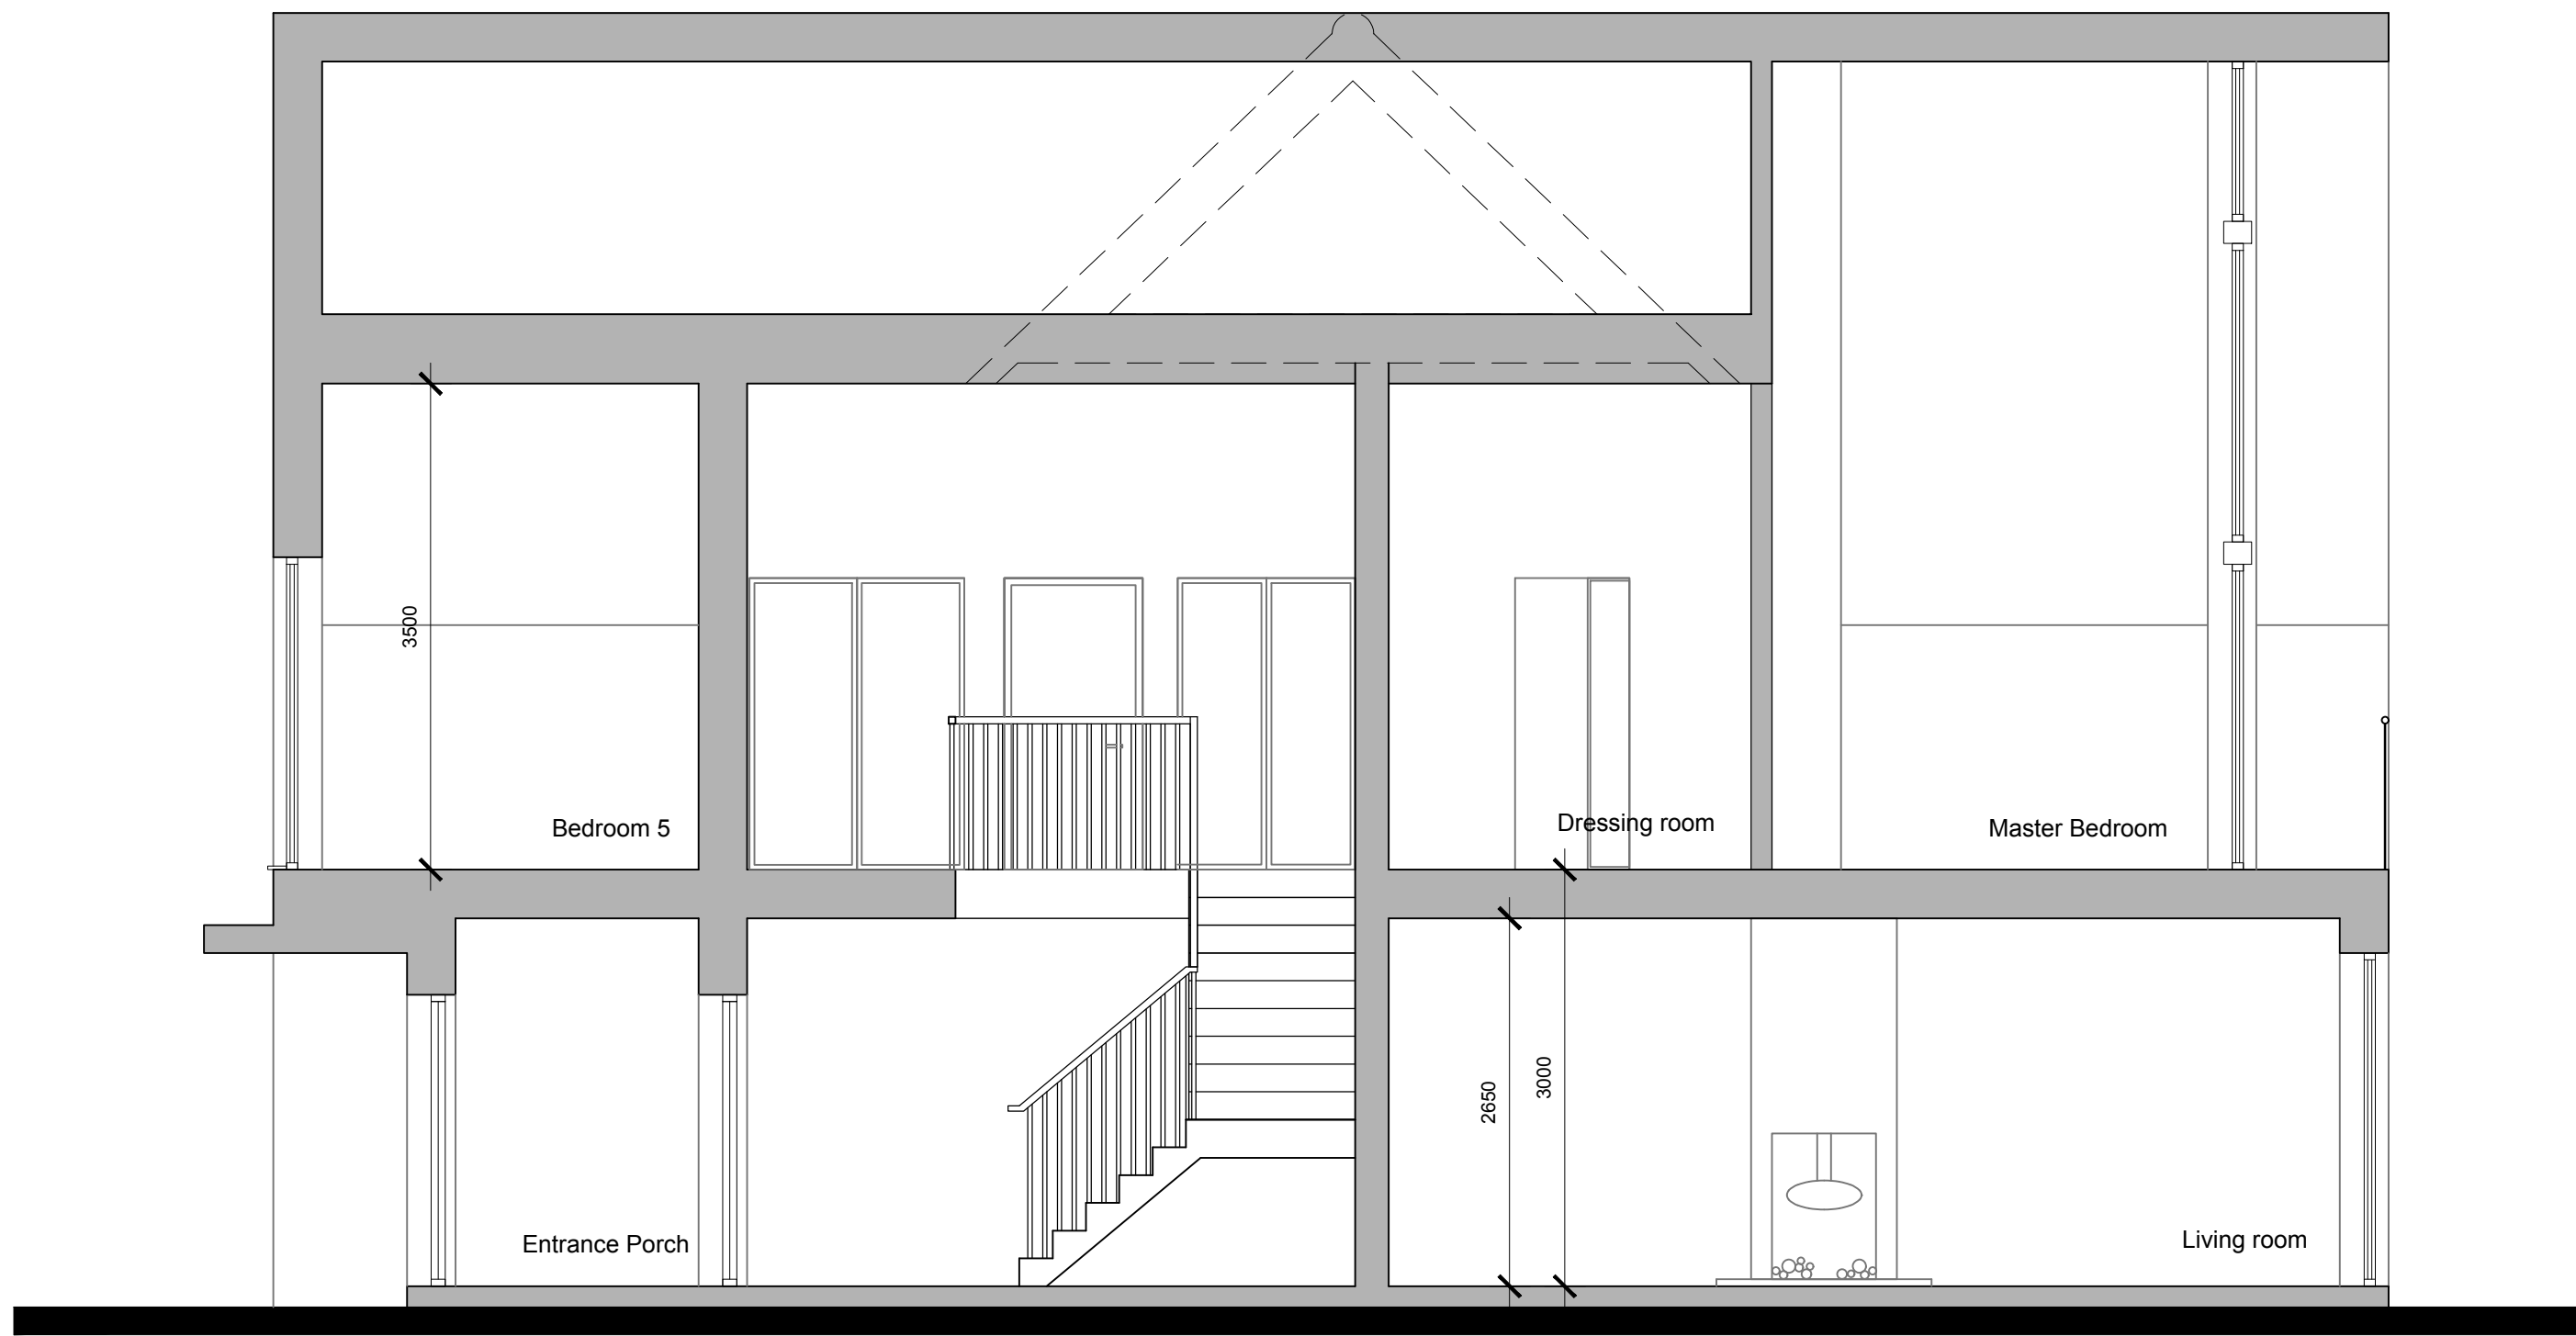


Proposed Section AA

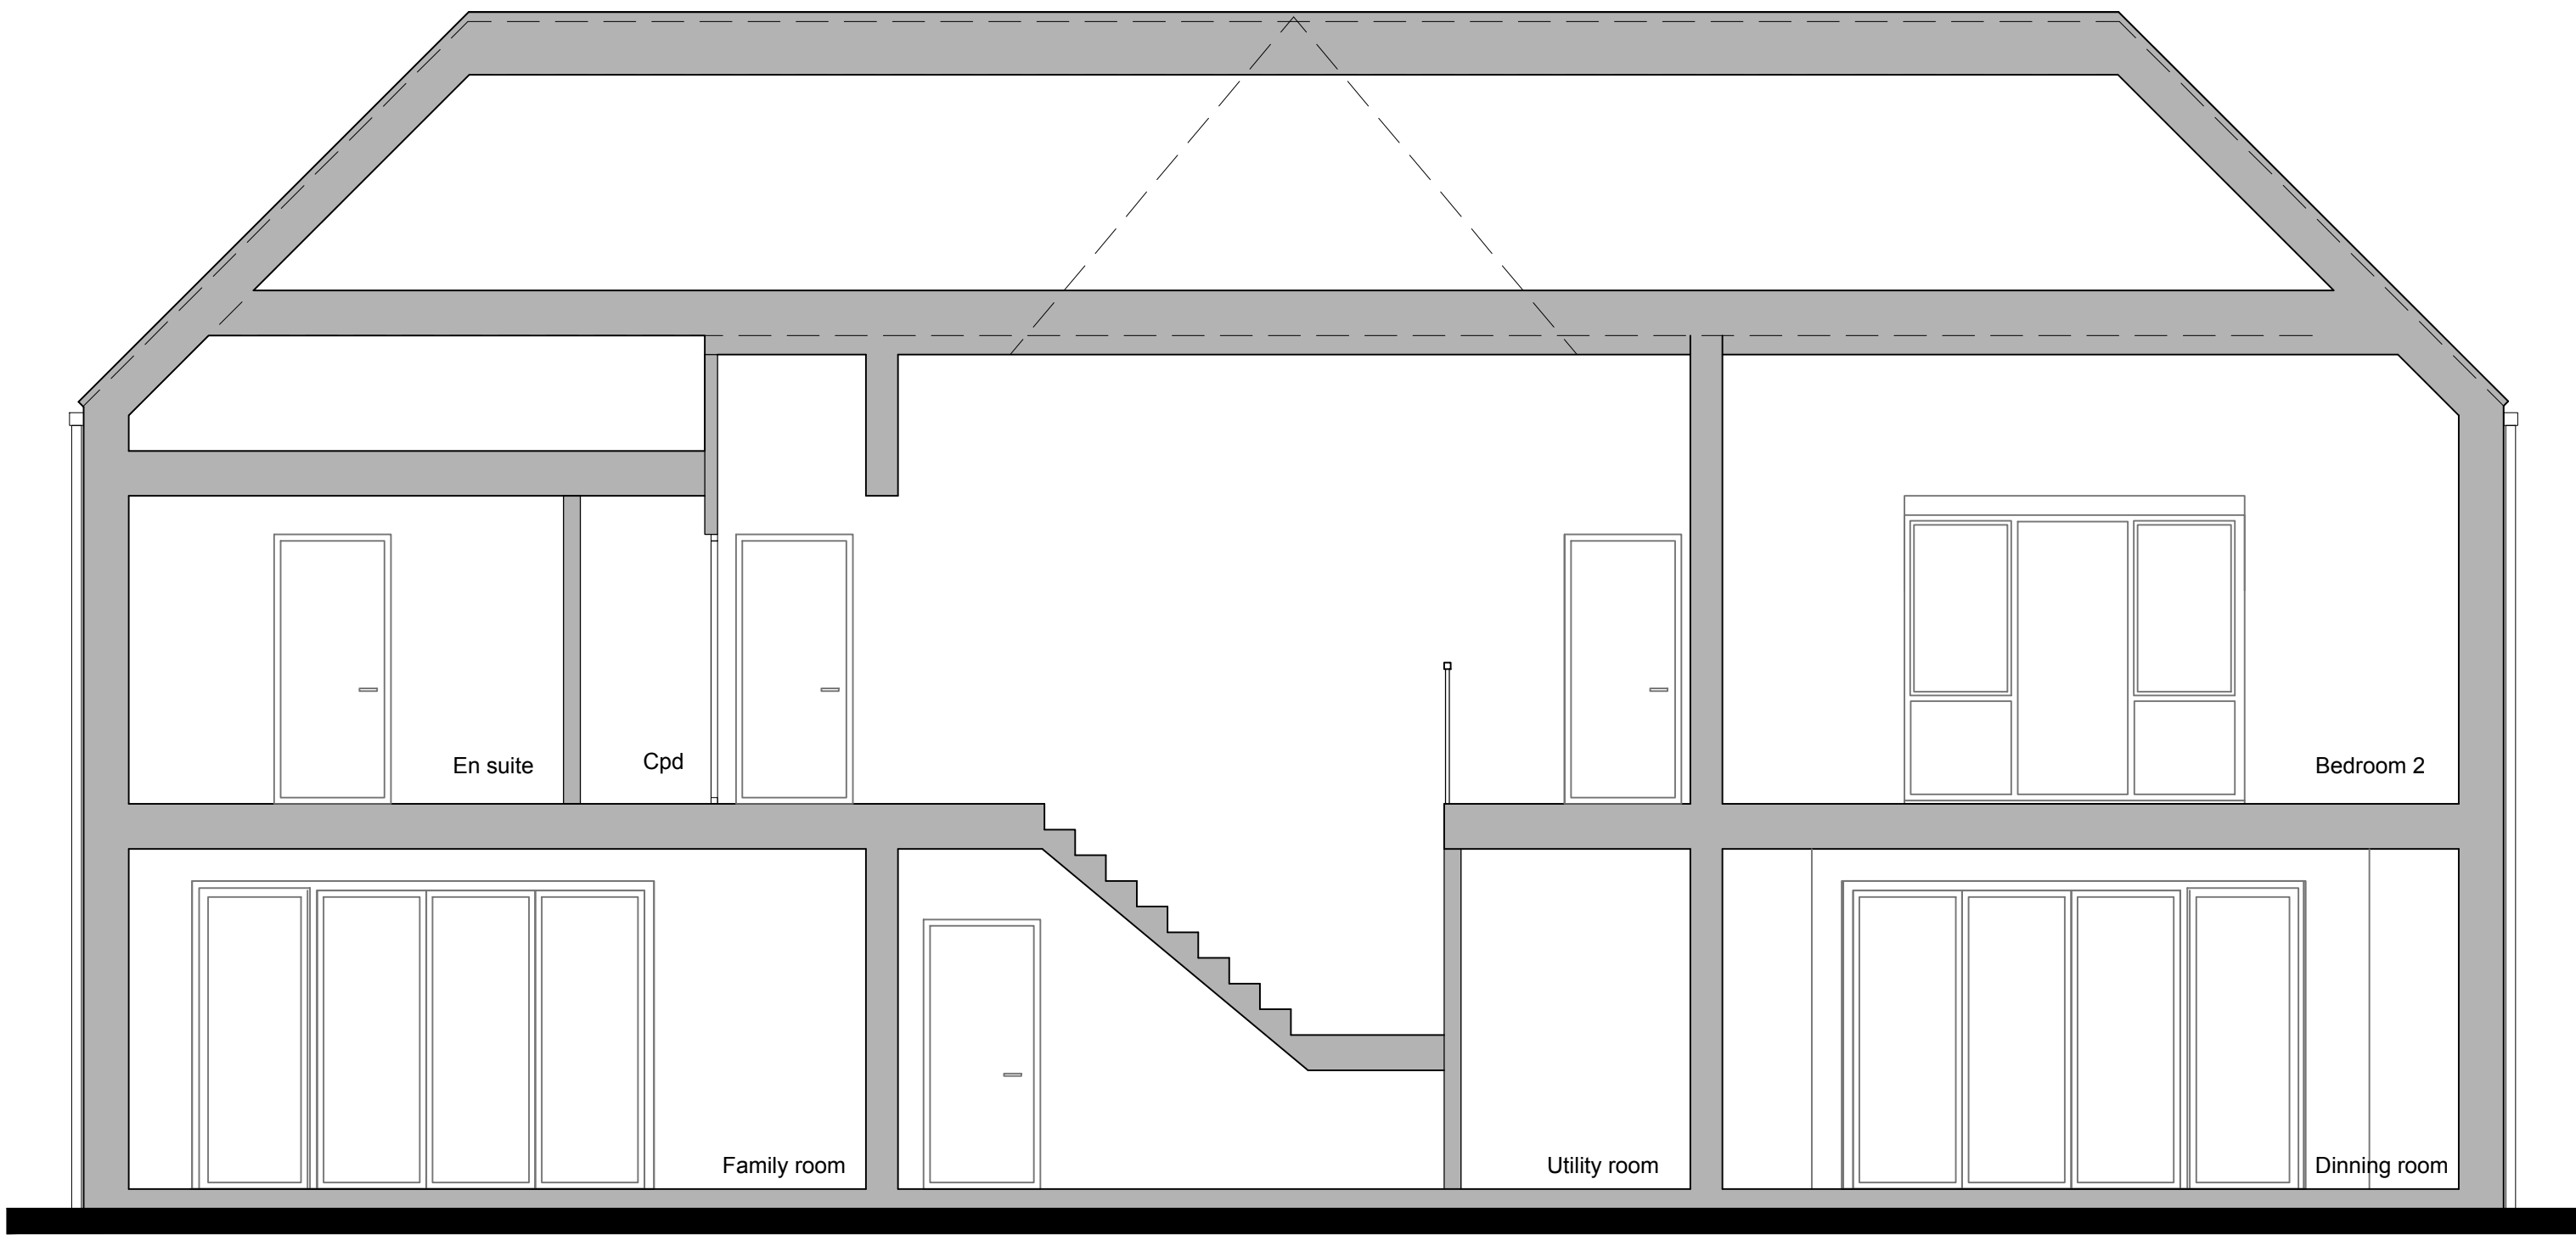

Proposed Section BB

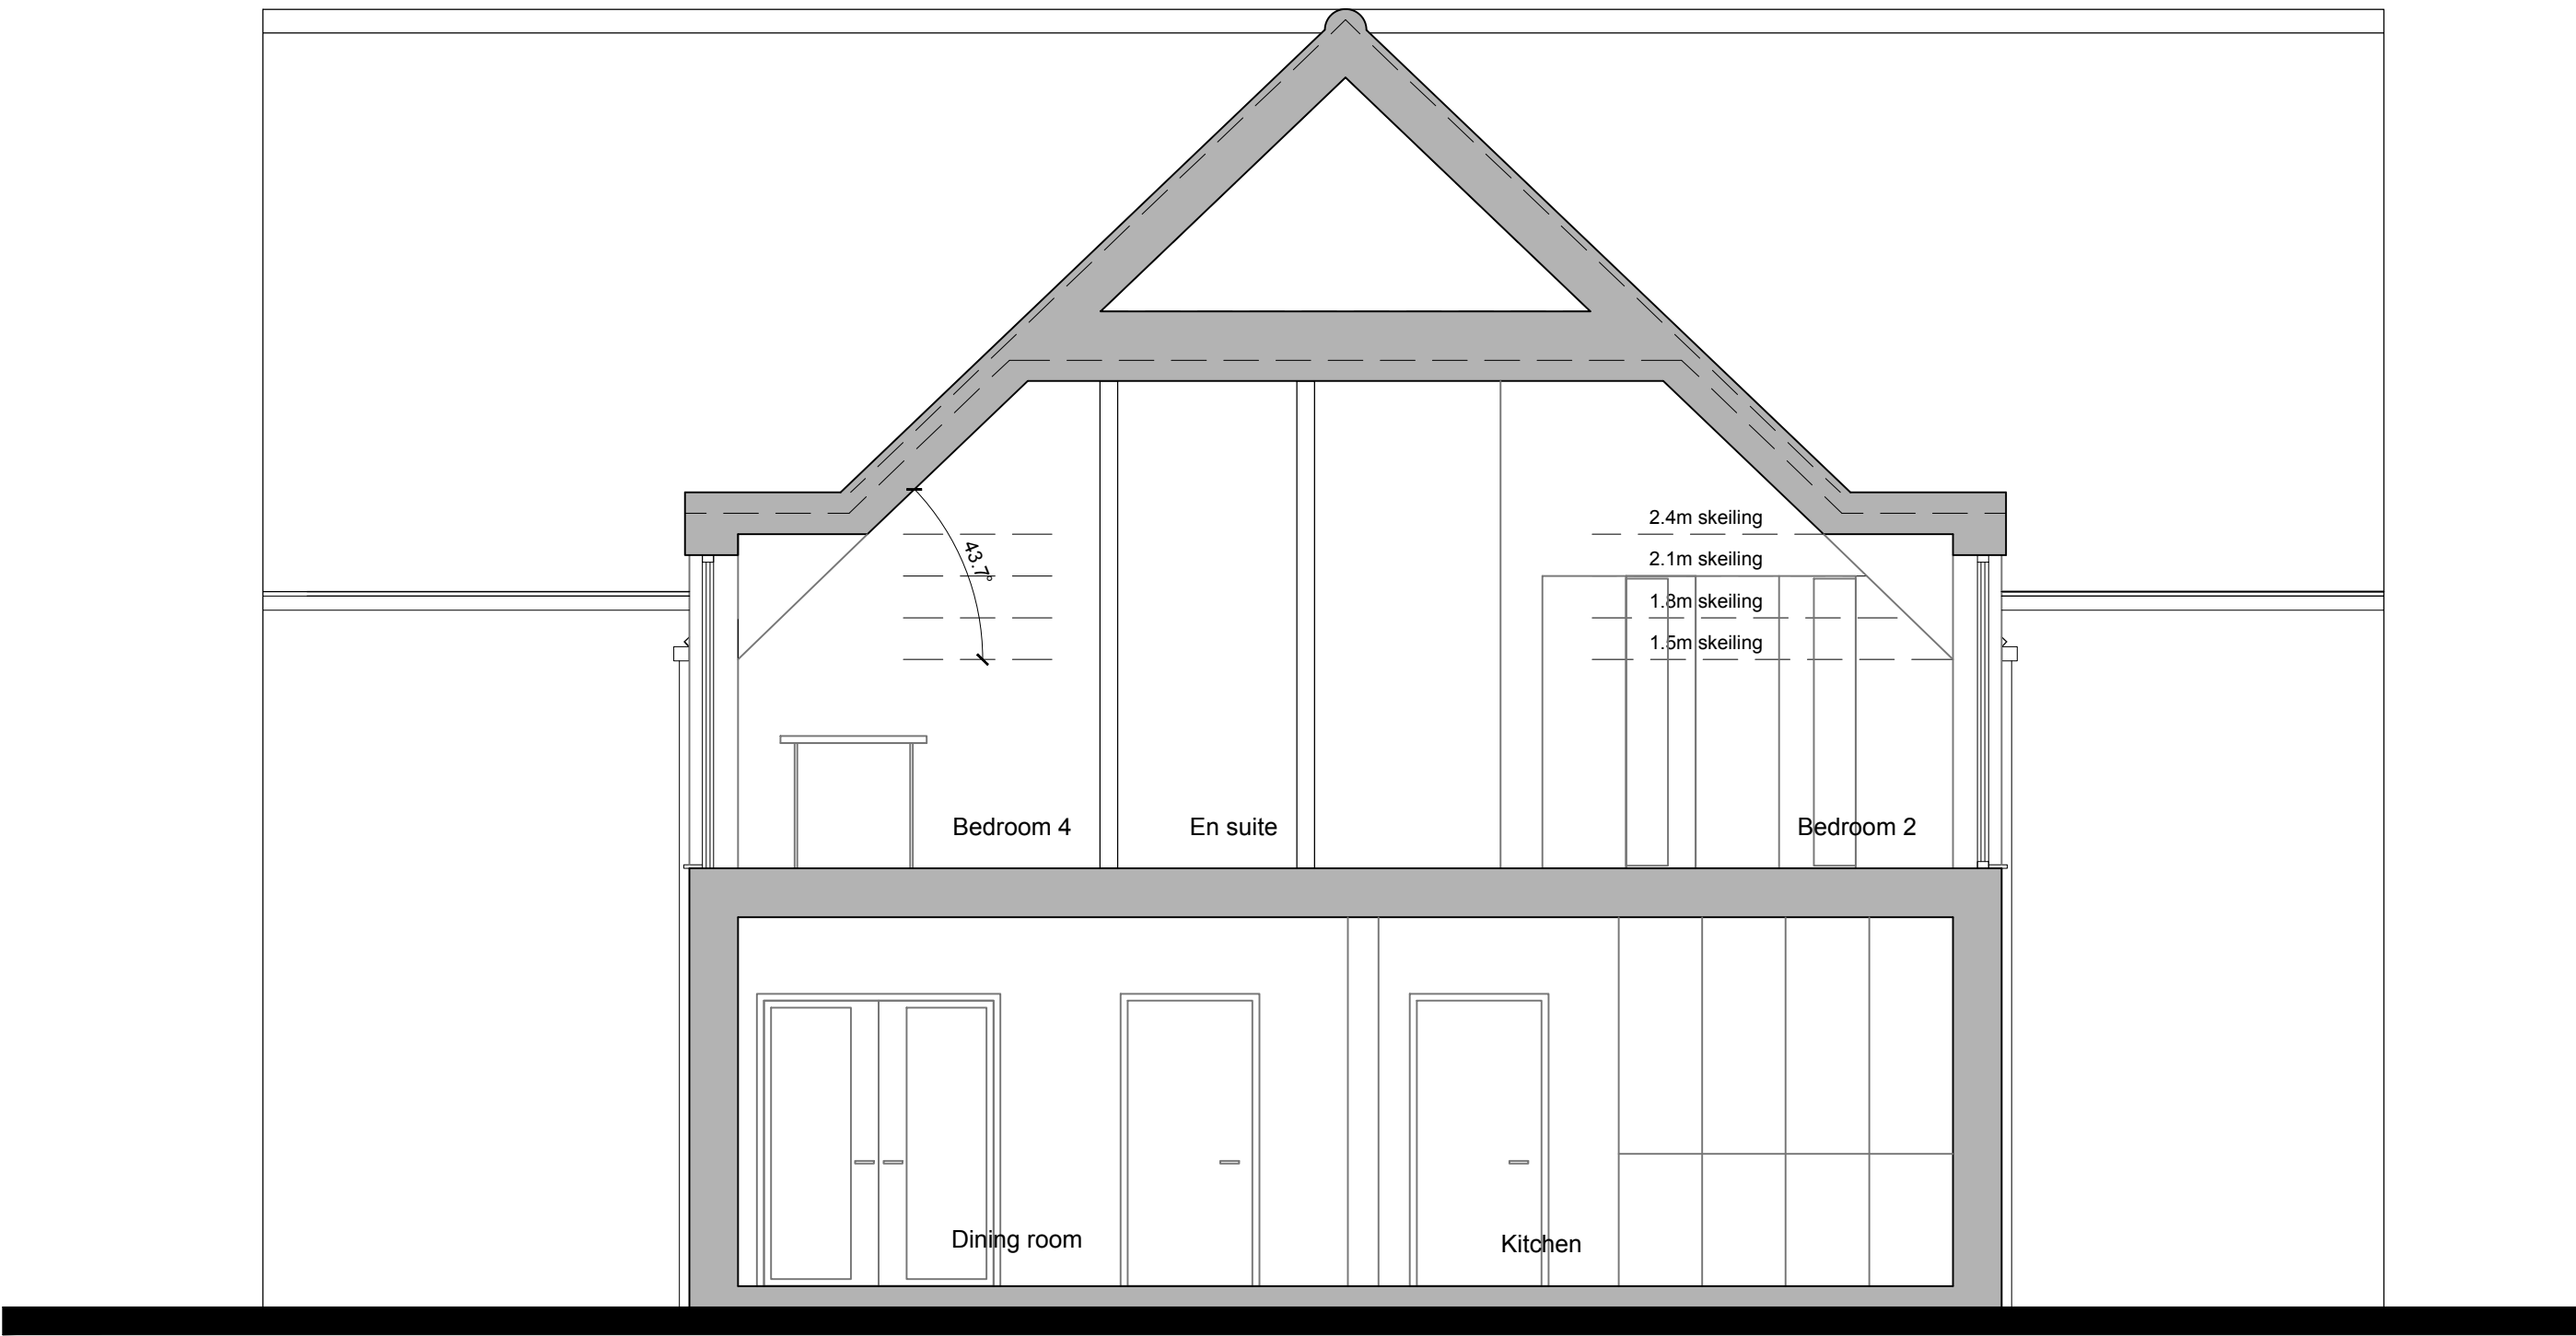

Proposed Section CC

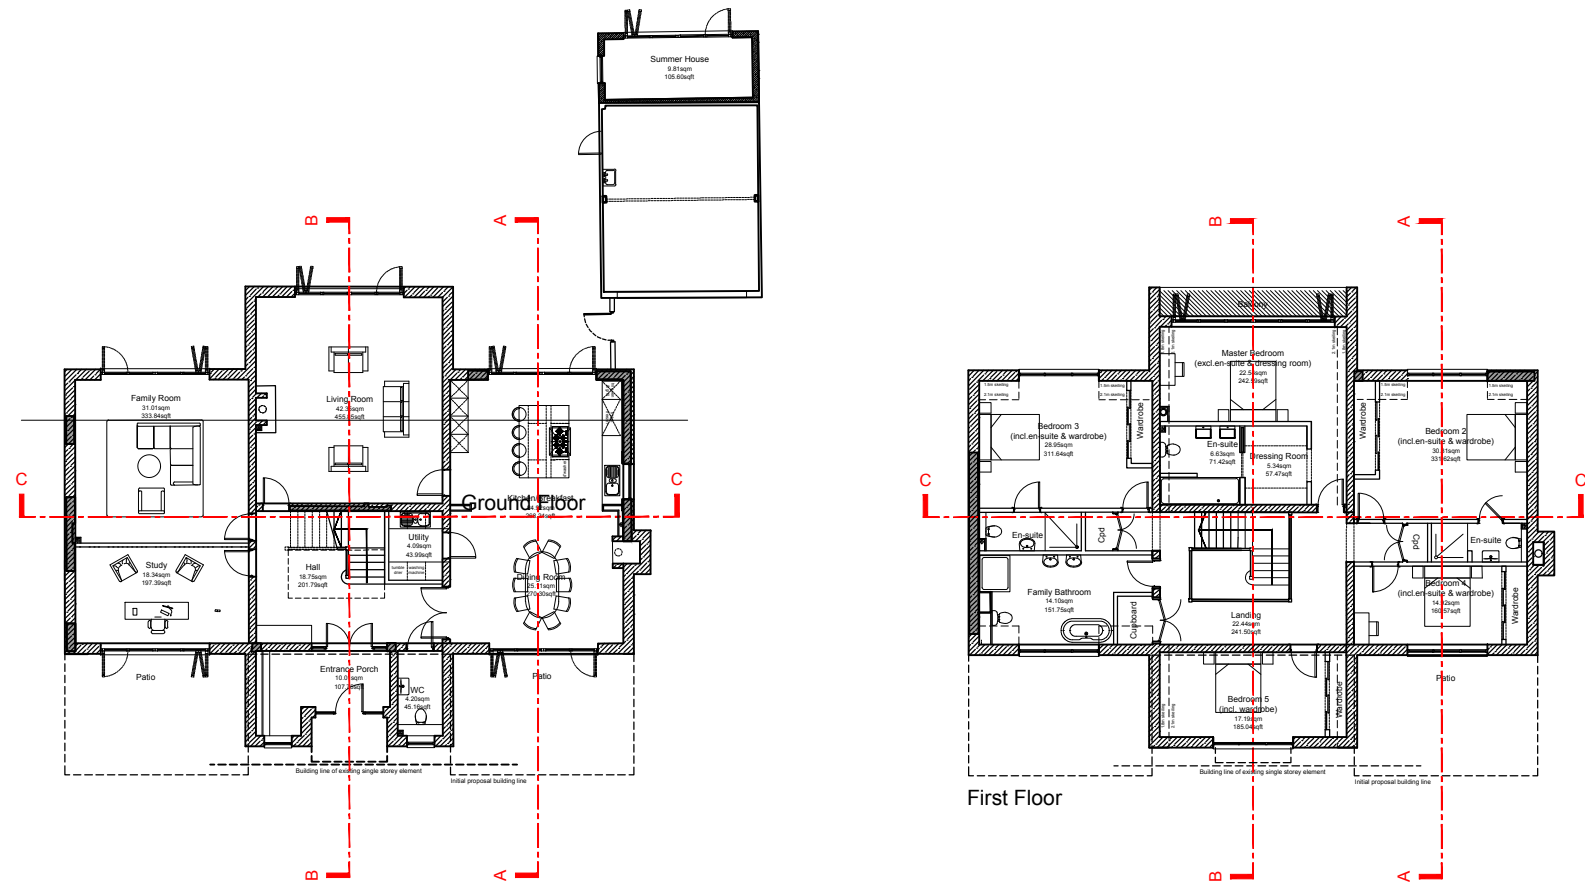

Reference plans - NTS

P2	06.06.19	Amended Scheme	YK	AK
Rev	Date	Revision Details	Dr	Ch



London: 76 Great Suffolk Street
London, SE1 0BL
T 0207 928 2773 E london@ecearchitecture.com

Sussex: Brooklyn Chambers, 11 Goring Road
Worthing, West Sussex, BN12 4AP
T 01903 248777 E sussex@ecearchitecture.com

Bristol: Westworks, Colston Tower
Colston Street, Bristol, BS1 4XE
T 0117 214 1101 E bristol@ecewestworks.com

ECE Architecture
www.ecearchitecture.com

Client's Name
Jeremy Martin

Job Title
**Little Tangley, Middle Way,
Kingston Gorse**

Drawing Title
Proposed Sections

Scale
1:50 @ A1 / 1:100 @ A3

metres 1 2 3 4 5

Drawn	Checked	Date
CL	AK	04.09.18

Job No	Drawing No	Rev
6702	6702 10	P2

Status
PRELIMINARY