


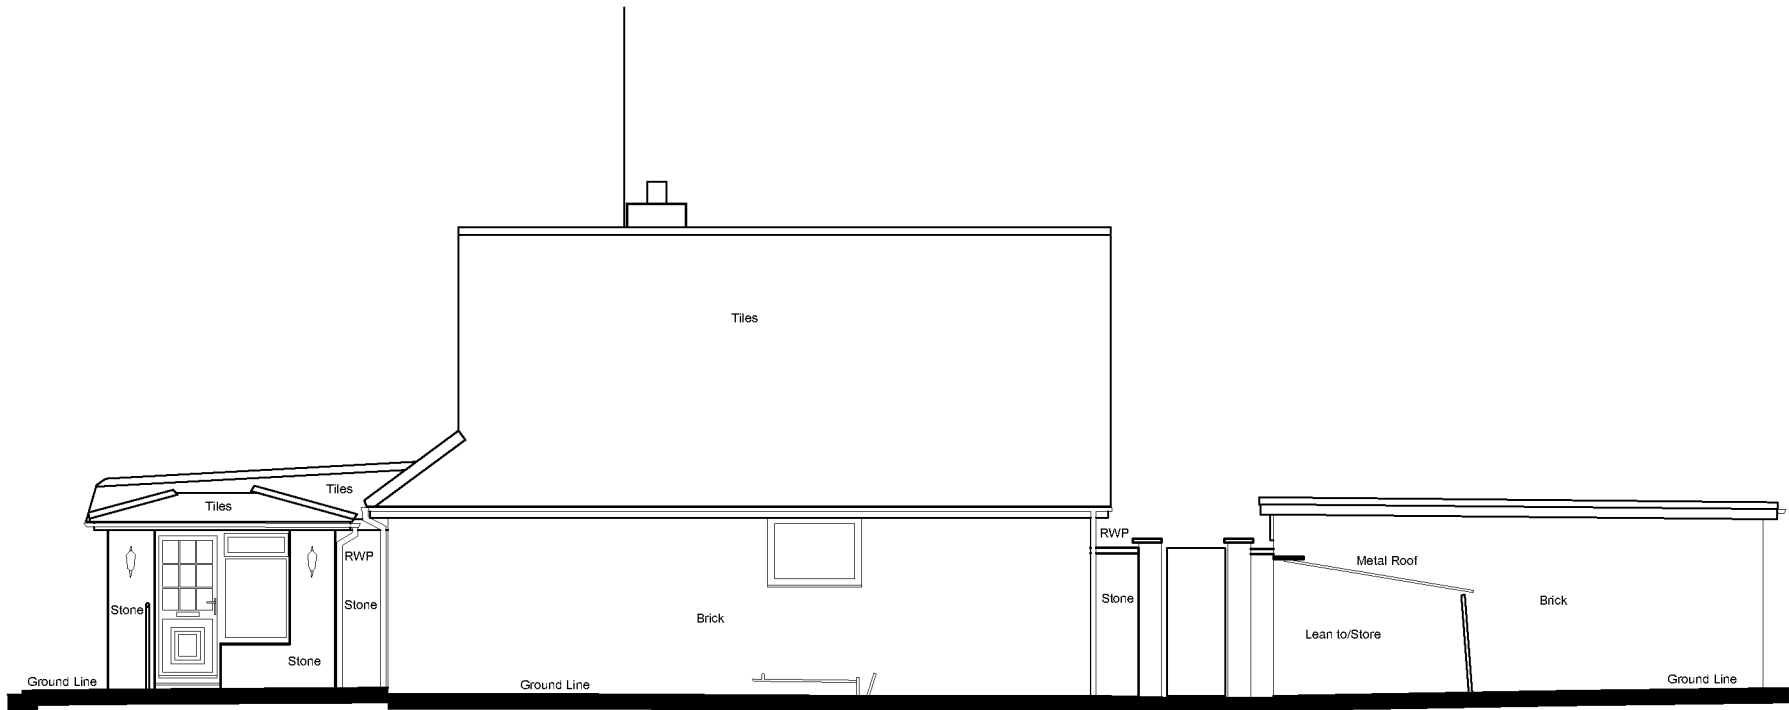

Rev	Date	Revision Details	Dr	Ch
-----	------	------------------	----	----



London: 76 Great Suffolk Street
London, SE1 0BL

Sussex: Brooklyn Chambers, 11 Goring Road
Worthing, West Sussex, BN12 4AP

Bristol: Westworks, Colston Tower
Colston Street, Bristol, BS1 4XE

ECE Architecture
www.ecearchitecture.com

Client's Name

Job Title

Drawing Title

Scale

Drawn Checked Date

Job No Drawing No Rev

Status